




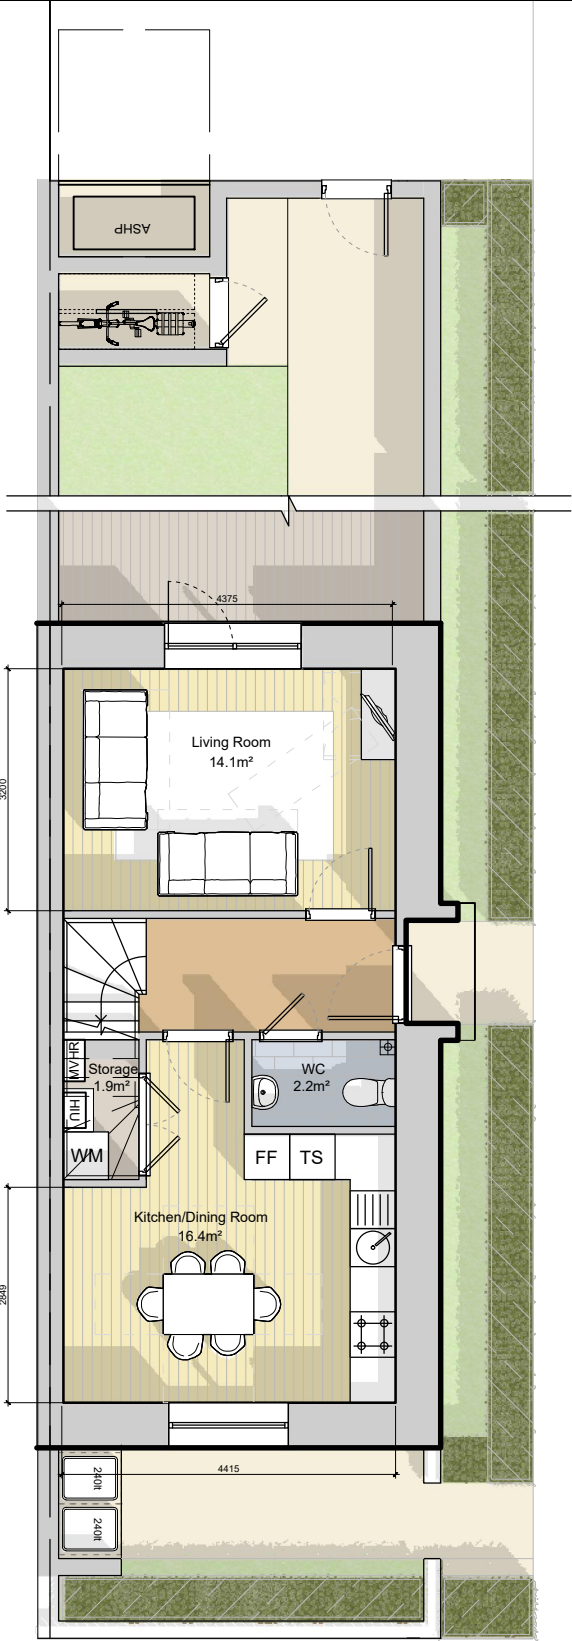

3B6PH (T2) - 00
42.6m²

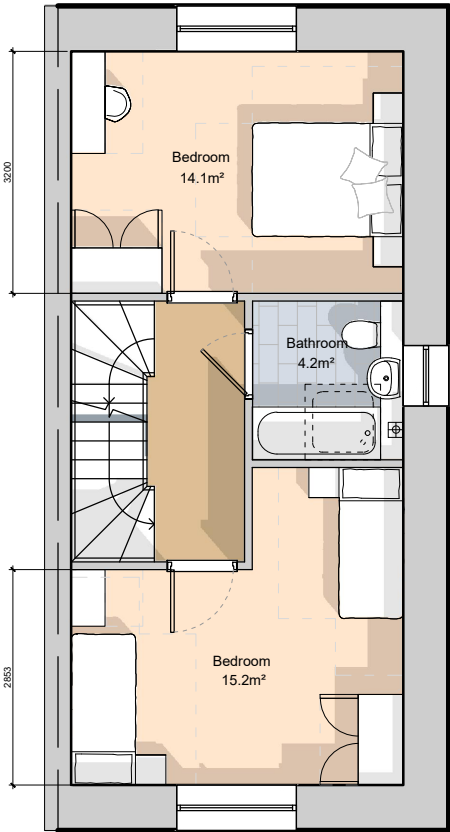

3B6PH (T2) - 01
42.6m²

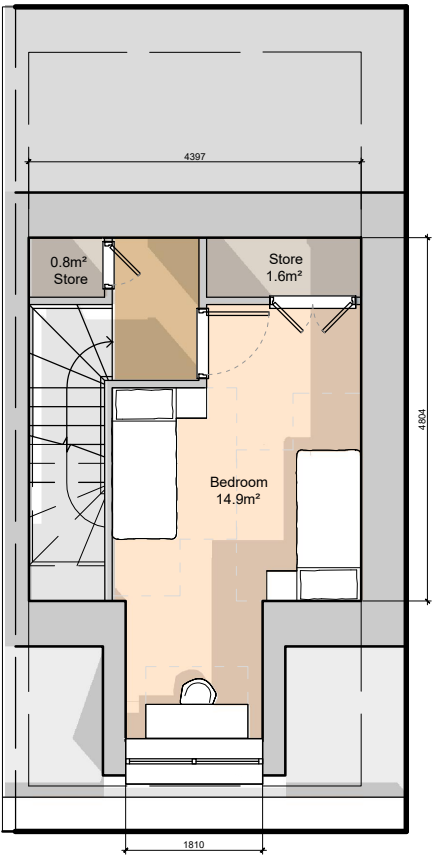

3B5PH(T2) - 02
24.5m²

3 Bed 6 Person Townhouse	
AREA	
Gross Floor Area:	109.7 m²
NDSS Target Gross Floor Area:	108.0 m²
Combined K/L/D Area:	30.5 m²
STORAGE:	
Gross Storage Area:	4.3 m²
NDSS Min. Storage Area:	2.5 m²

Rev	Date	Drawn	Description
-	22/01/20	RUH	Issue for Planning

Notes:
Do not scale from drawings unless by agreement with HTA. Use figured dimensions only. Check all dimensions on site prior to commencing the works. Drawing to be read in conjunction with other relevant consultant information.

This drawing is the copyright of HTA Design LLP and must not be copied or reproduced in part, or in whole, without the express permission of HTA Design LLP. Drawing to be read in conjunction with specification.

3B6PH - Type 1-A

drawing title Wensley Road, Reading
Reading Borough Council
client / project Wensley Road

HTA-A_DR_0311

drawing number

-

revision

Scale
1 : 1000 @ A3

RBC-WLR
project number

RUH
originated by

FOR PLANNING

status

HTA Design LLP
www.hta.co.uk
London | Edinburgh | Manchester | Bristol

