


Scale bar

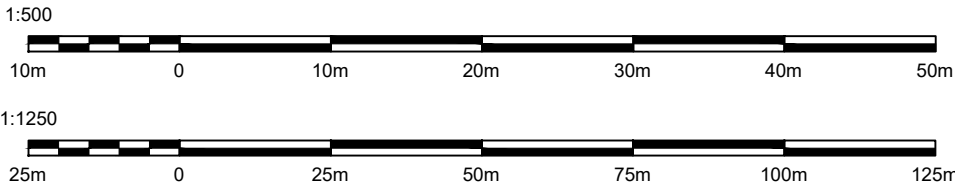

This Drawing remains the property of Cluttons LLP January 2019 copyright ©

This drawing is to be read in conjunction with the specification and all relevant drawings.


All dimensions to be checked on site prior to commencement of any works.

Refer any discrepancies to the surveyor.

Do not scale from this drawing.


All dimensions are in mm unless otherwise specified.

The contractor is responsible for the stability of the building and adjoining structures during construction and shall design, install, adapt and maintain all necessary propping and temporary works. A method statement for the temporary works must be submitted to the contractor administrator for comment before work begins.

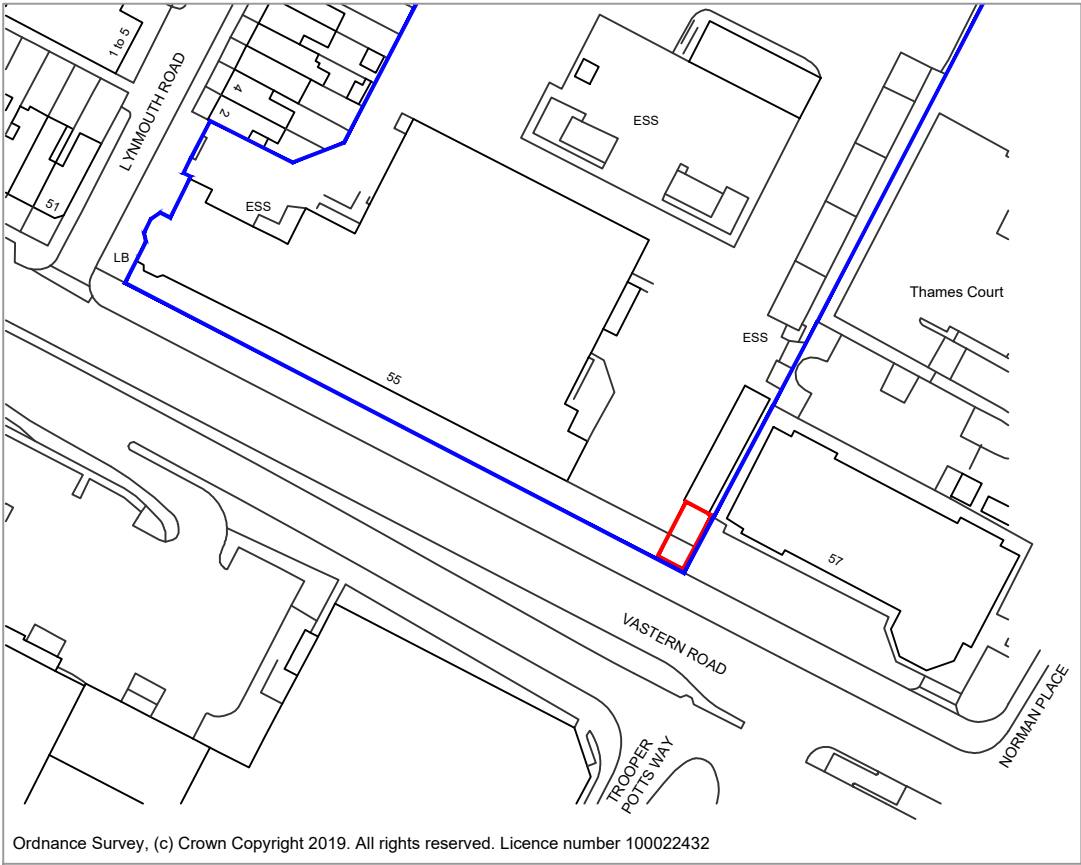

Ordnance Survey, (c) Crown Copyright 2019. All rights reserved. Licence number 100022432

LOCATION PLAN
SCALE 1:1250

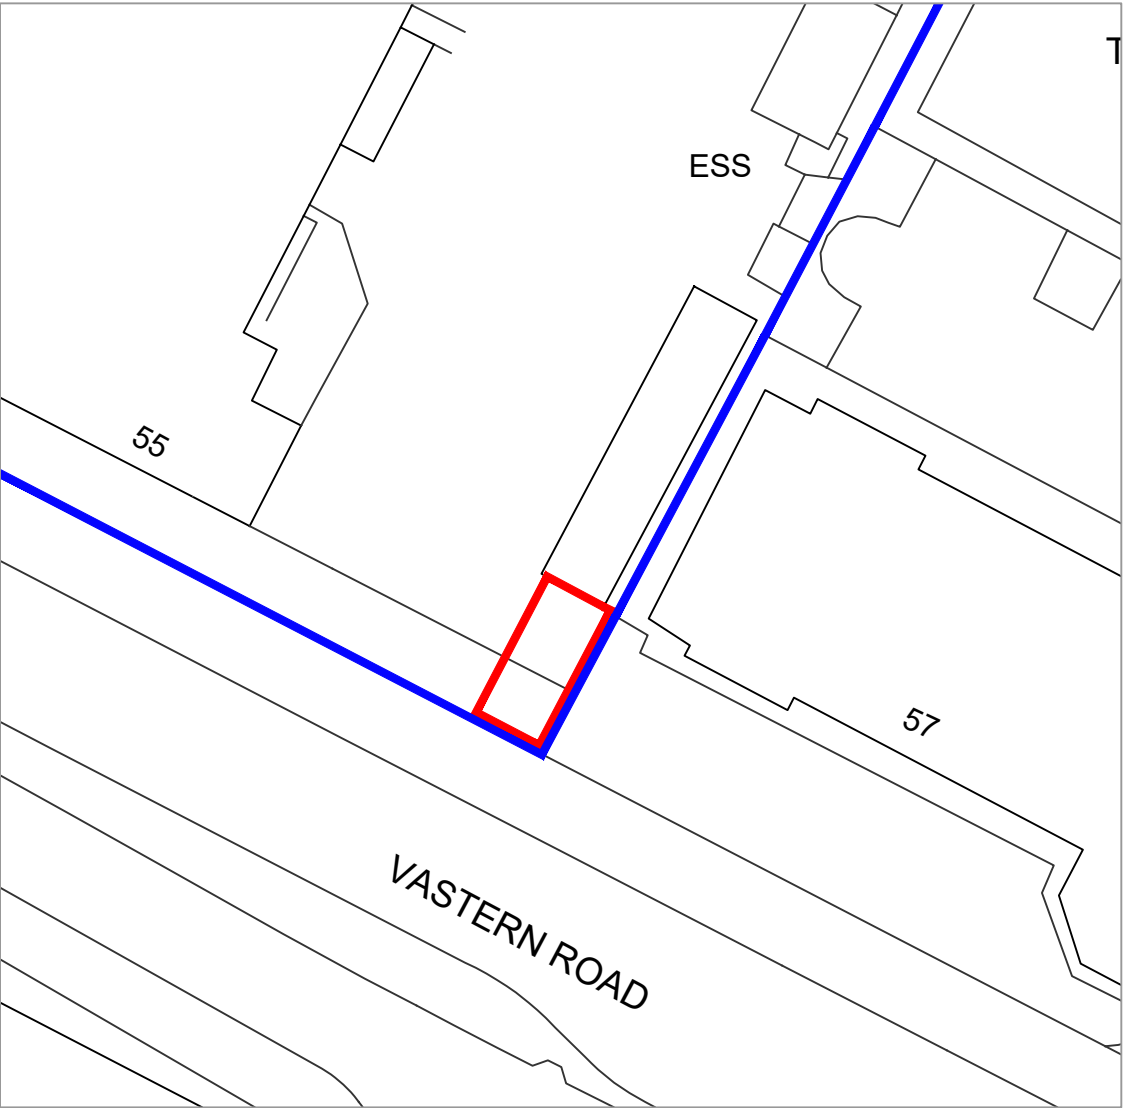

BLOCK PLAN
SCALE 1:500

DESIGN STAGE SIGN OFF
SSE Civil Project Manager :
SSE Electrical Design Engineer :
Cluttons Civil Design :



PL1	09.10.19	Planning Application	KB
Rev	Date	Amendment	By

Revisions

Drawing Status

PLANNING

Project and Building Consultancy

Cluttons LLP, First Floor, 7400 The Quorum,
Alec Issigonis Way, Oxford Business Park,
Oxford, OX4 2JZ
Tel No: 01865 728000

www.cluttons.com

Project

SSE Contracting Ltd
55 Vastern Road
Reading RG1 8BU

Client



Drawing no. CN5204

Drawing

Location and Block Plan

Scale	As Shown @ A3		
Drawn By	KB	Date	Oct '19
Approved By	AC	Date	Oct '19
Drg No.	26532/00	Rev.	PL1

CLUTTONS