



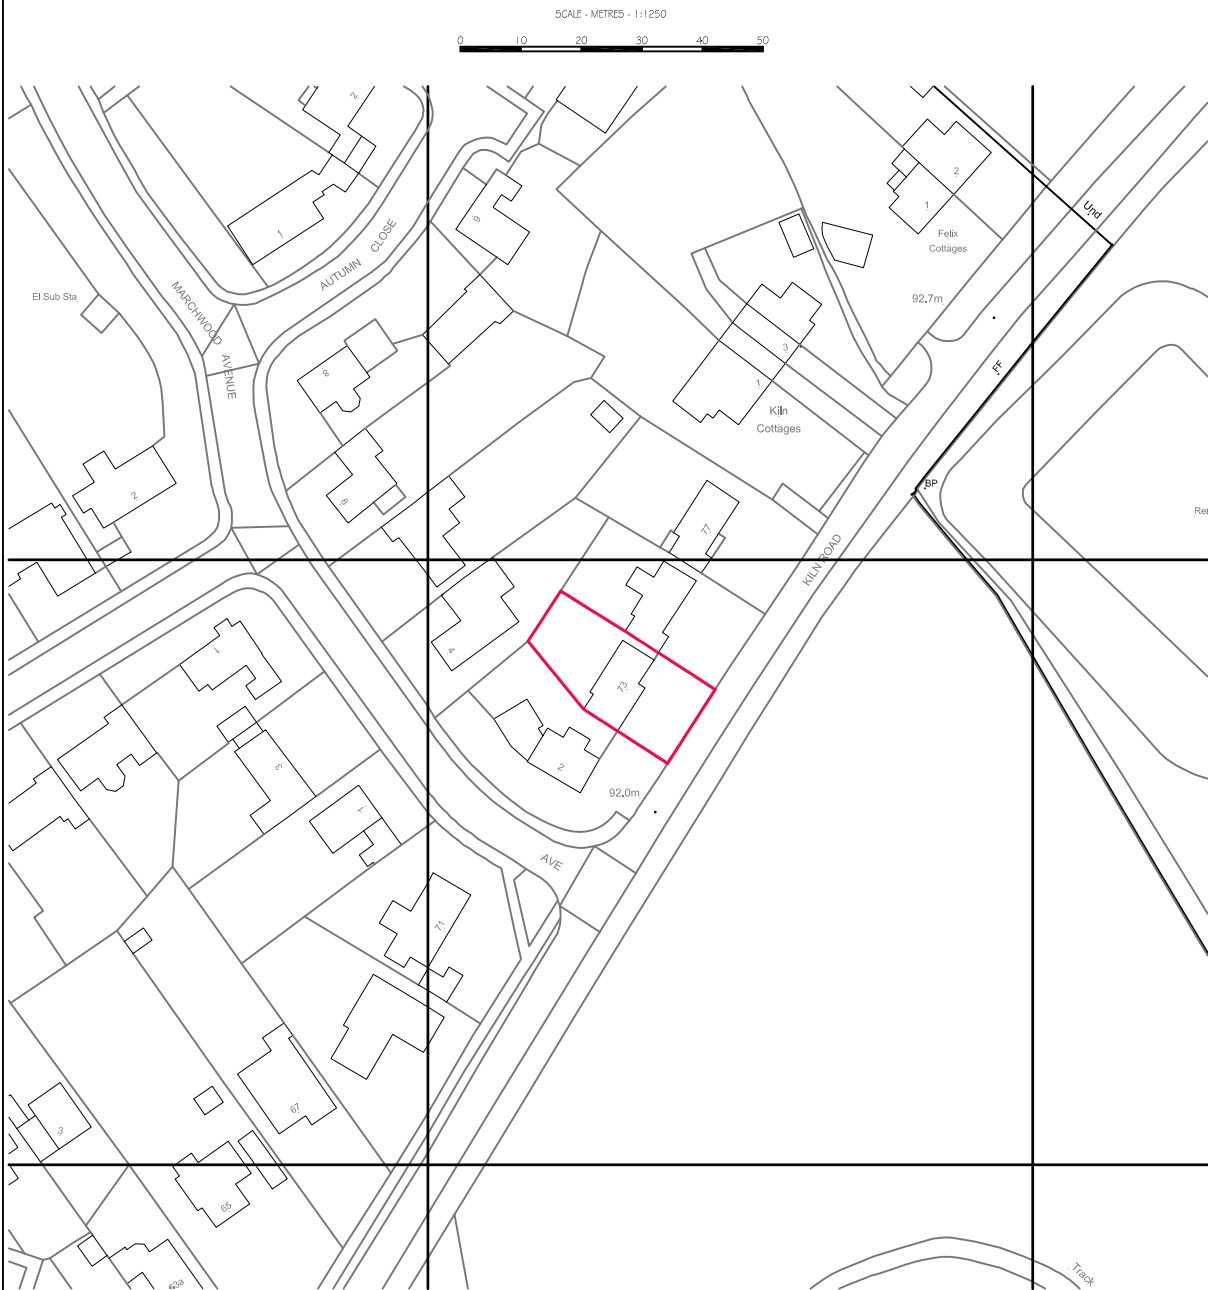

©Crown Copyright and database rights 2019 OS 100019980

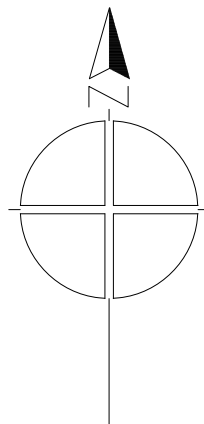

©Barrie P Smith Ltd Copyright exists on the designs and Information shown on this drawing.

~~Do not scale from this drawing.~~ The contractor must verify all dimensions on site prior to commencing work of any kind.

Rev:	Date:	Description:	Drawn by:	Checked by:

Scale: 1:1250 & 1:500@A3 Date: 15/01/2020

Drawn By: BPS Checked By:

Client: Ms A Benson

Project: 73 Kiln Road, Emmer Green, Reading. RG4 8UF. - Proposed Part Conversion of Garage.

Drawing Title: Site Location & Block Plans



Barrie P Smith Ltd
8 Bloomfield Drive, Bracknell, Berkshire RG12 2JW
Tel: 01344 309050
email: barrie@barriepsmith.com

Drawing Status: Planning Application

Drawing No: P312-0619/PA/003