


NOT FOR CONSTRUCTION -PLANNING ISSUE ONLY
BASED ON SURVEY BY CENTRE LINE LONDON.
THIS DRAWING IS SUBJECT TO DETAILED DESIGN,
DESIGN COORDINATION WITH OTHERS AND
PLANNING AND BUILDING CONTROL APPROVAL


(C) COPYRIGHT HIVES ARCHITECTS LLP

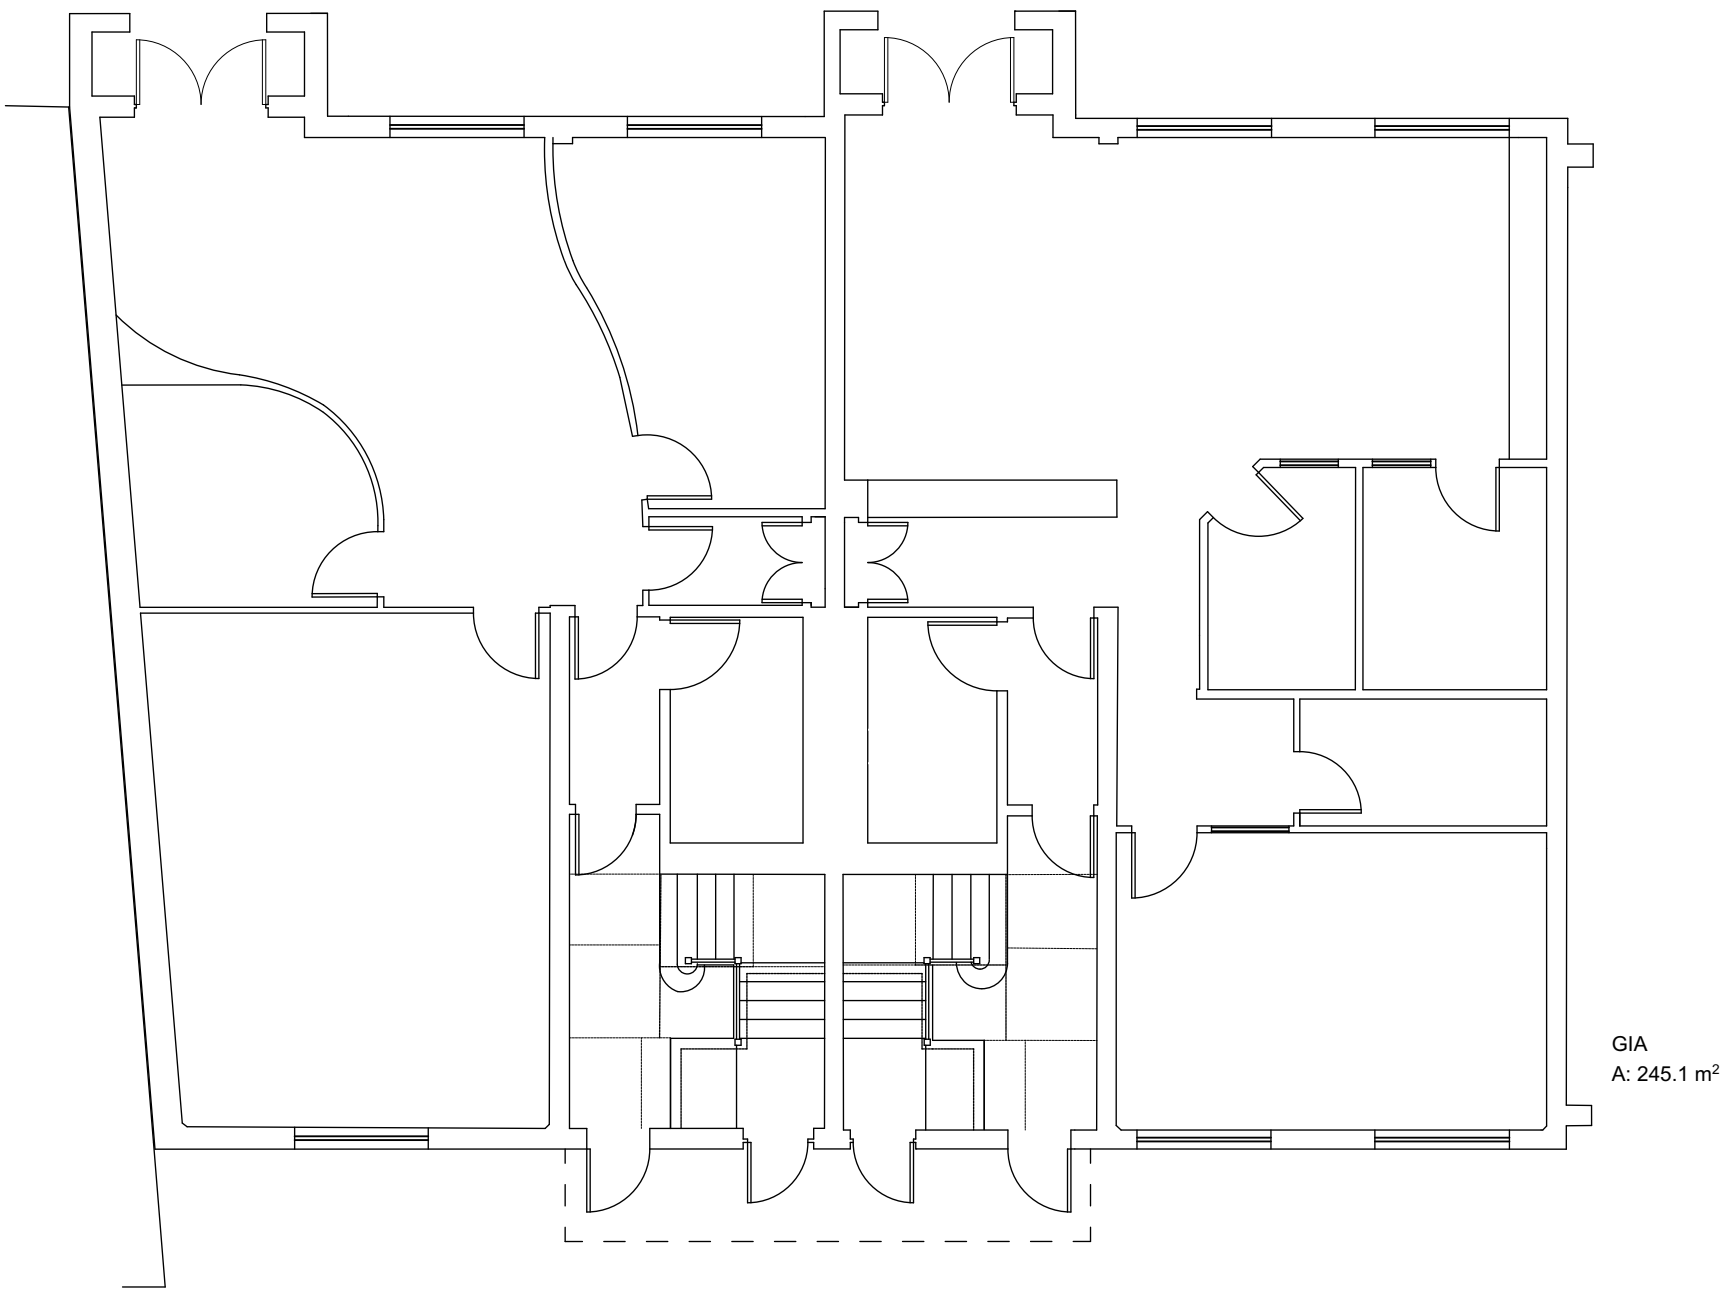

GIA
A: 245.1 m²

GROUND FLOOR LAYOUT


1:100

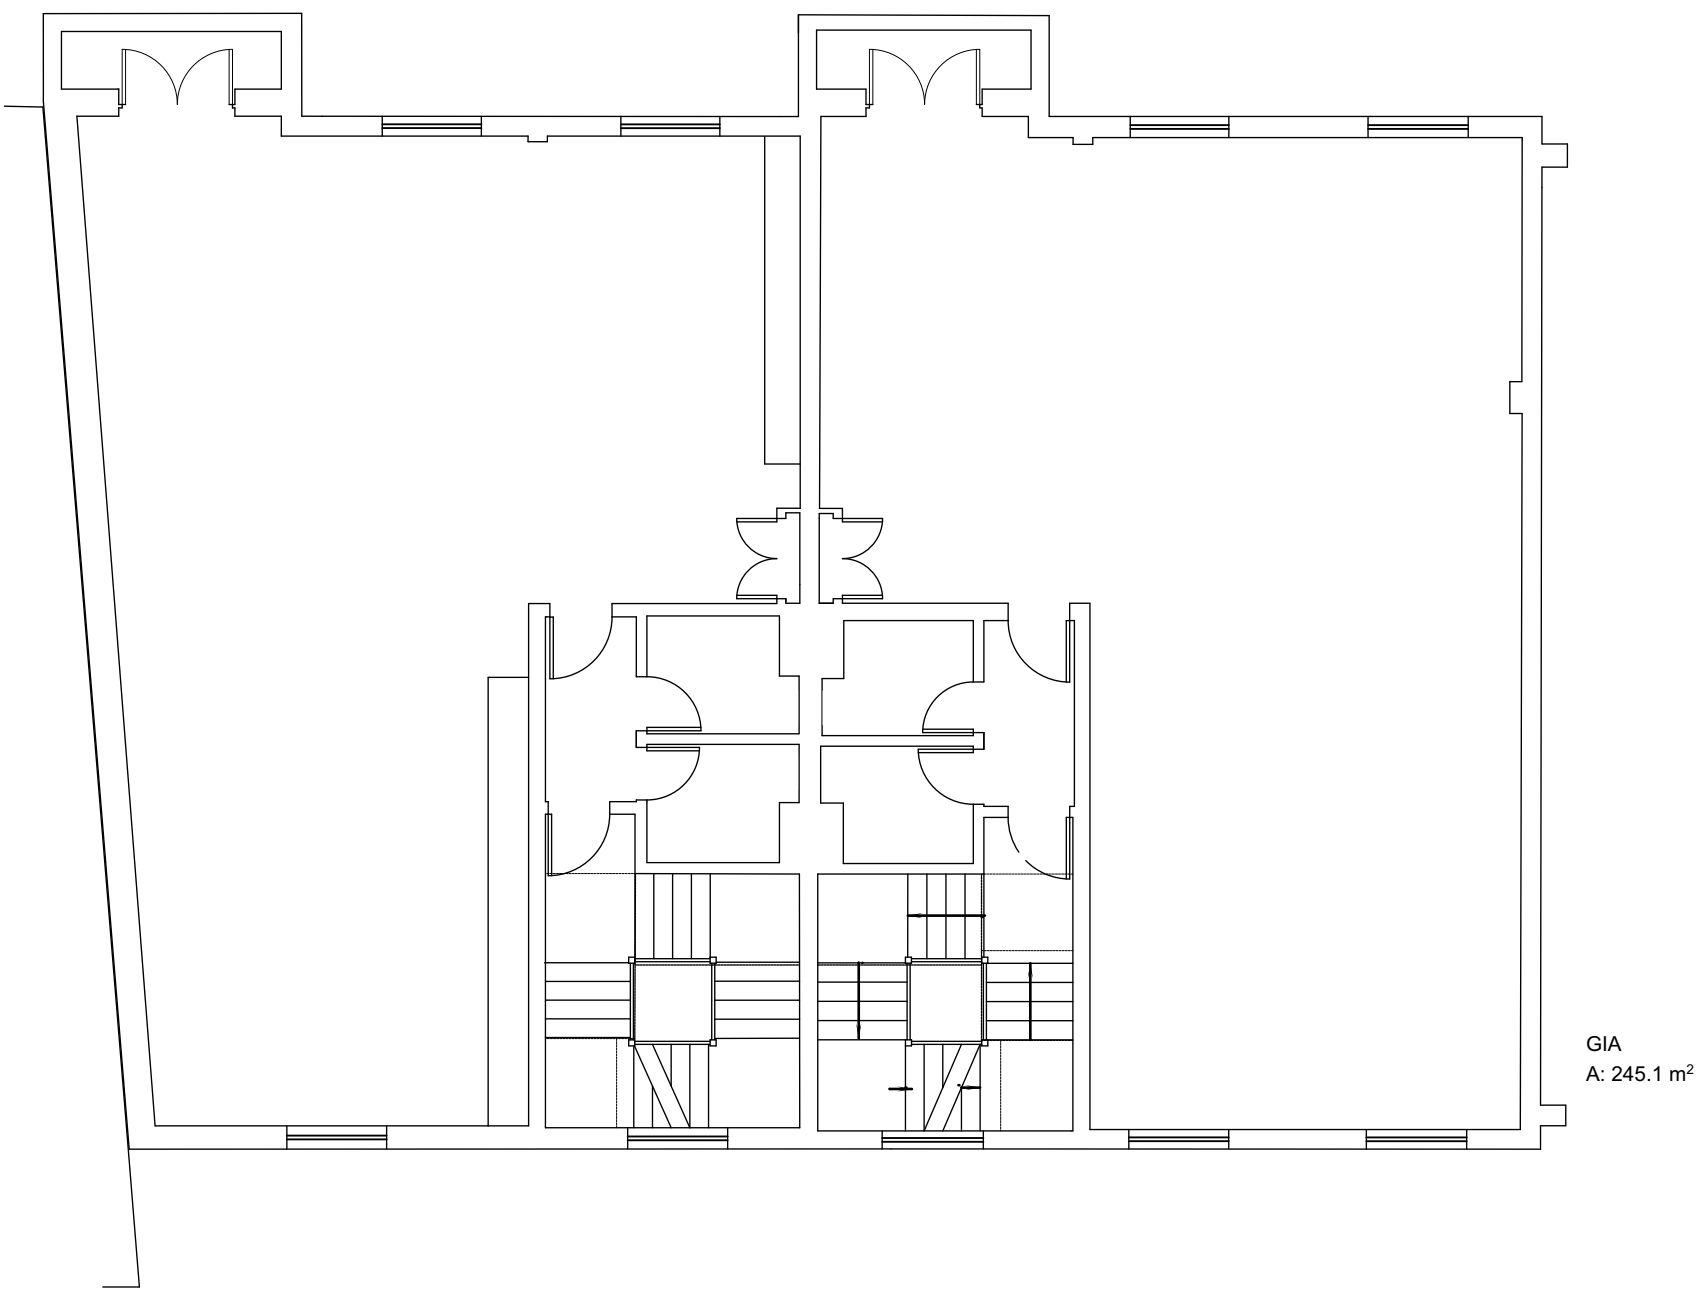

GIA
A: 245.1 m²

FIRST FLOOR LAYOUT

1:100

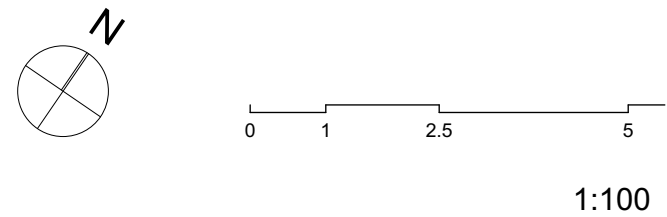

1:100

P1 0309'19 PLANNING ISSUE
Client

WESLEY GATE LIMITED

Job title
**1-2 WESLEY GATE,
QUEENS ROAD,
READING, RG1 4AP**

Drawing title
EXISTING PLANS (PD)

Scale @ Drawing Size	Date	Drawn	Checked
1:100@ A2	JUN'19 FM	HW	HW

Status
PLANNING




Hives Architects LLP

29 Castle Street
Reading
RG1 7SB
0118 958 7331
admin@hivesarchitects.co.uk

Project	Drawing	Revision
2737	025P1	


2737 025P1

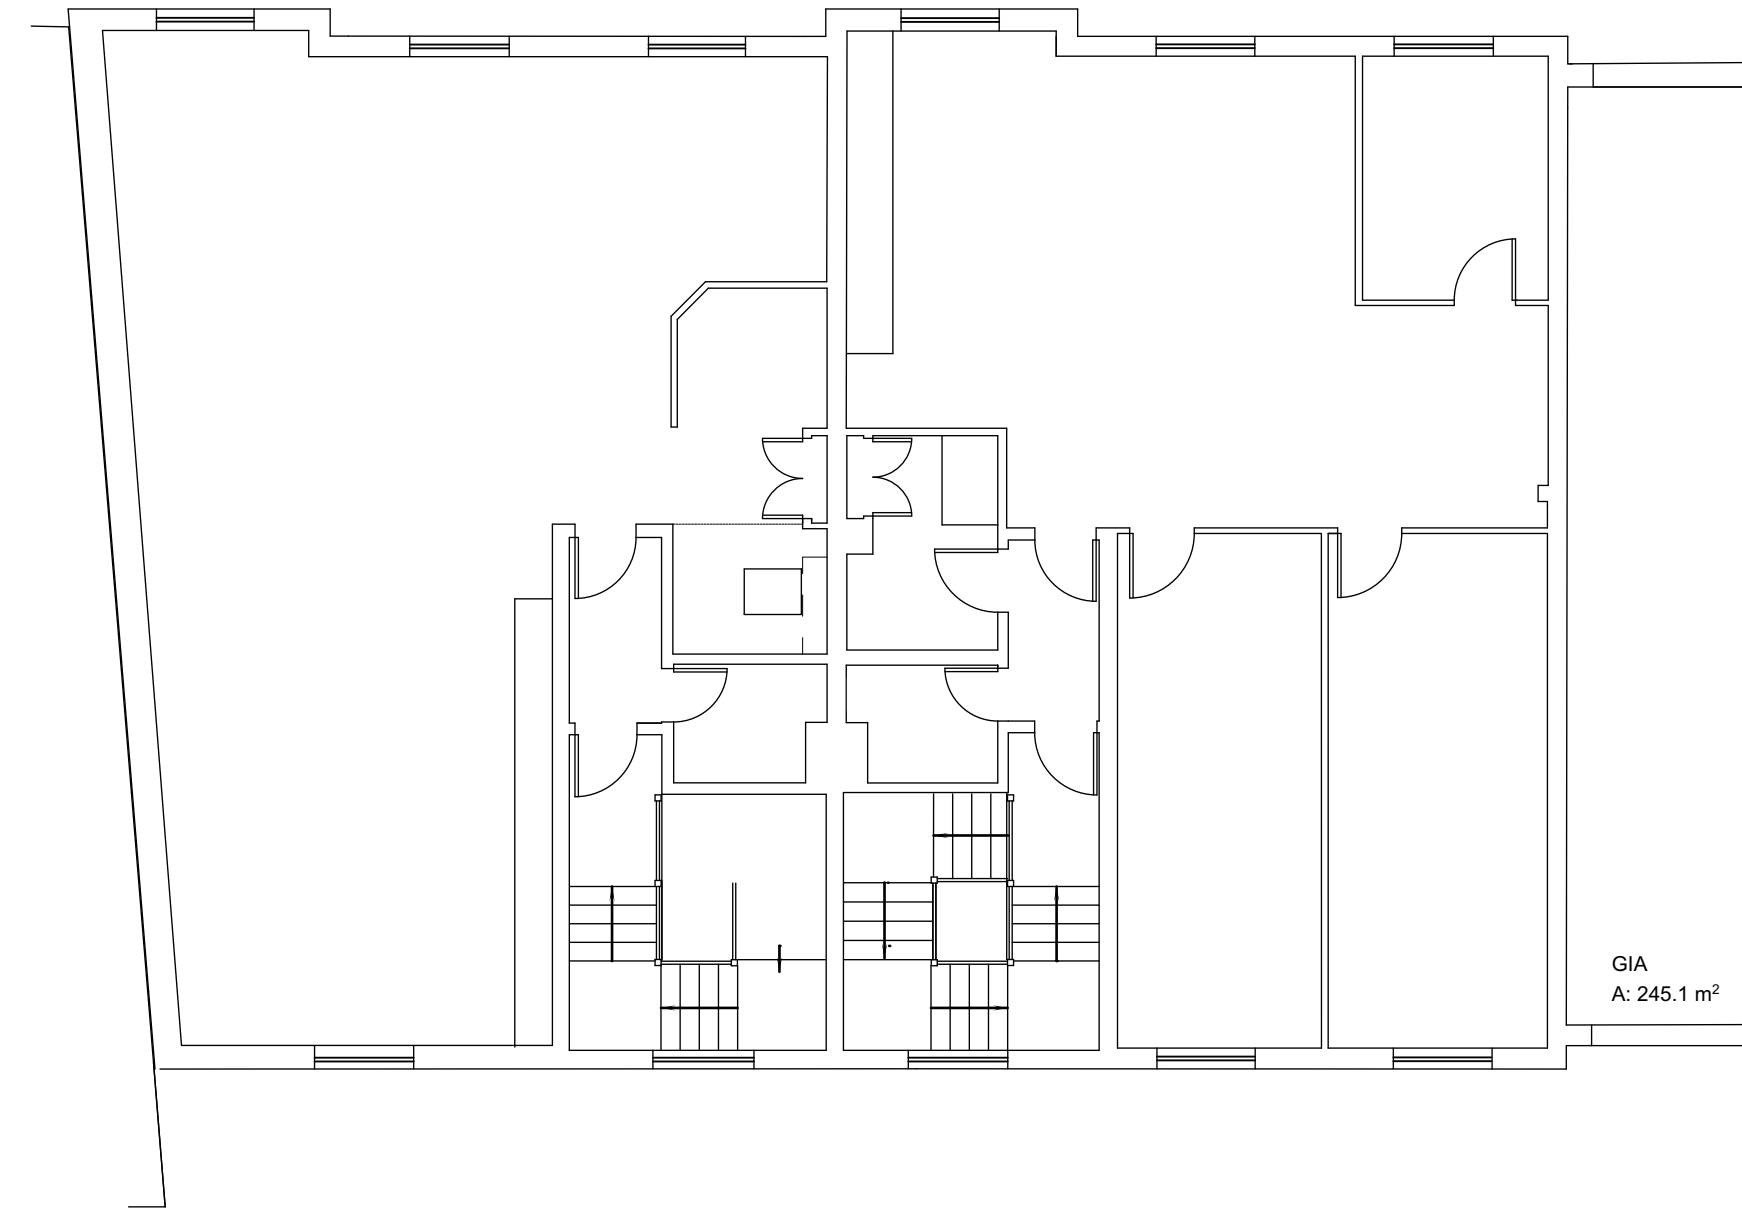

GIA
A: 245.1 m²

SECOND FLOOR LAYOUT

1:100

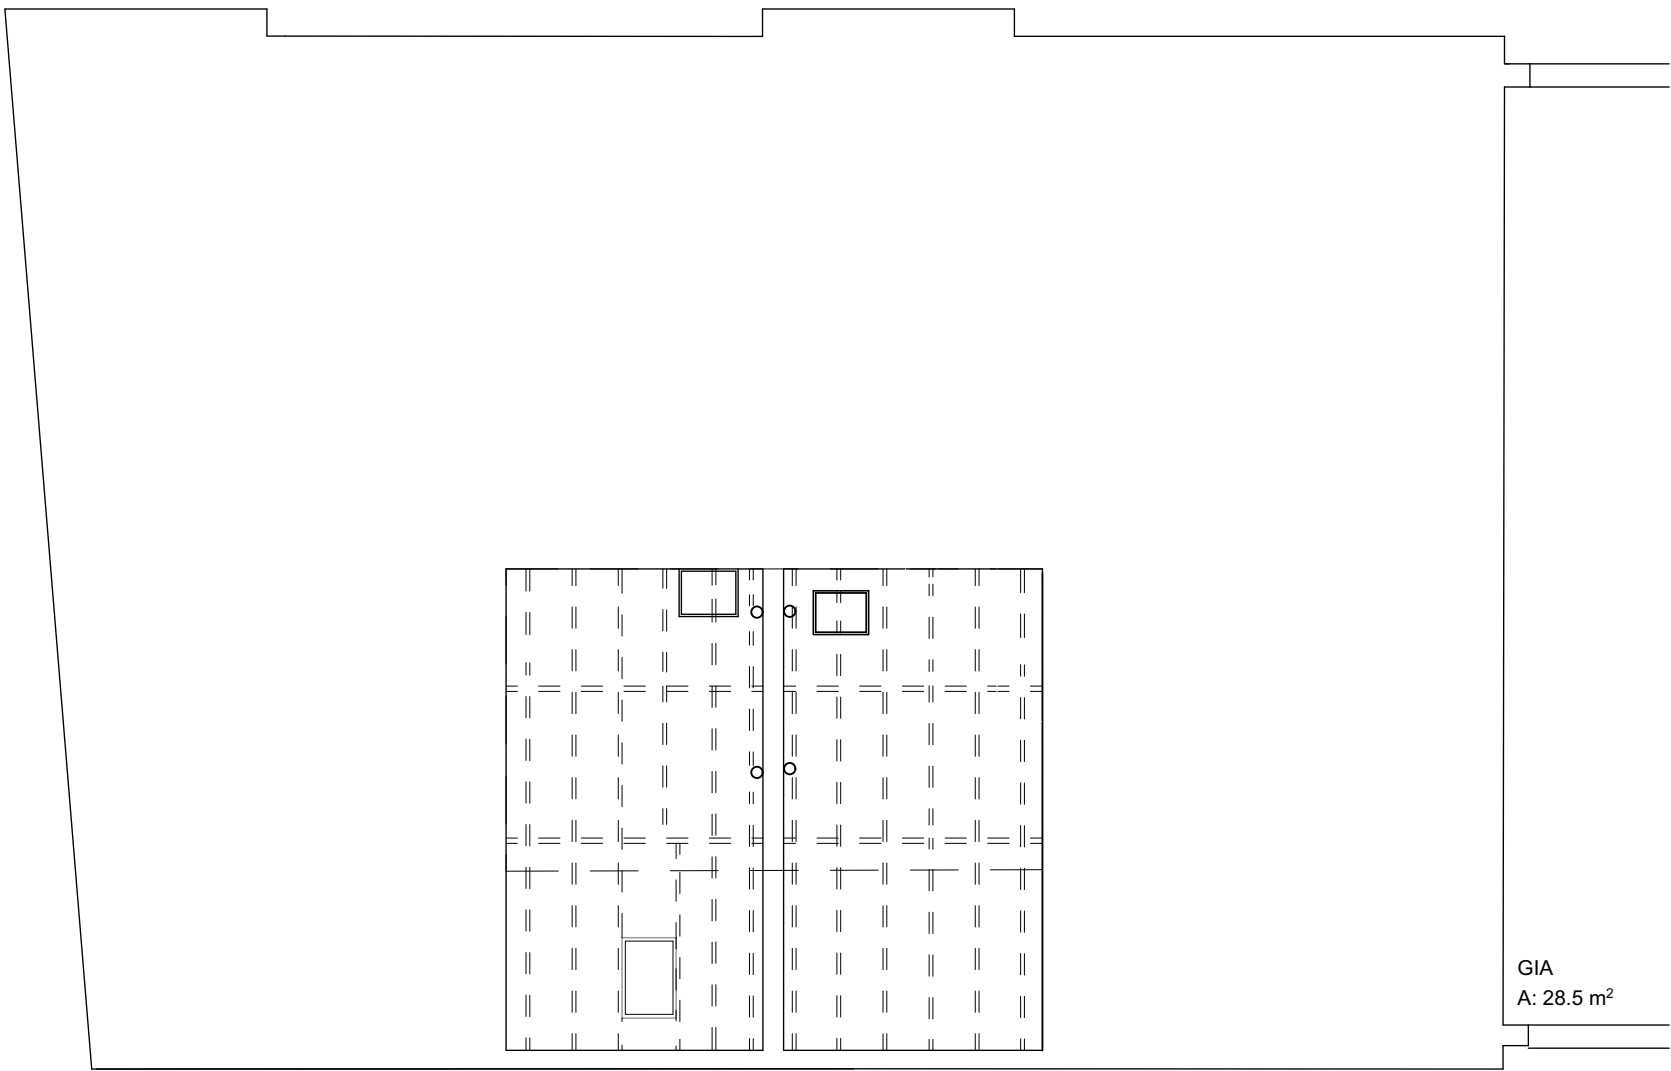

GIA
A: 28.5 m²

THIRD FLOOR LAYOUT

1:100