



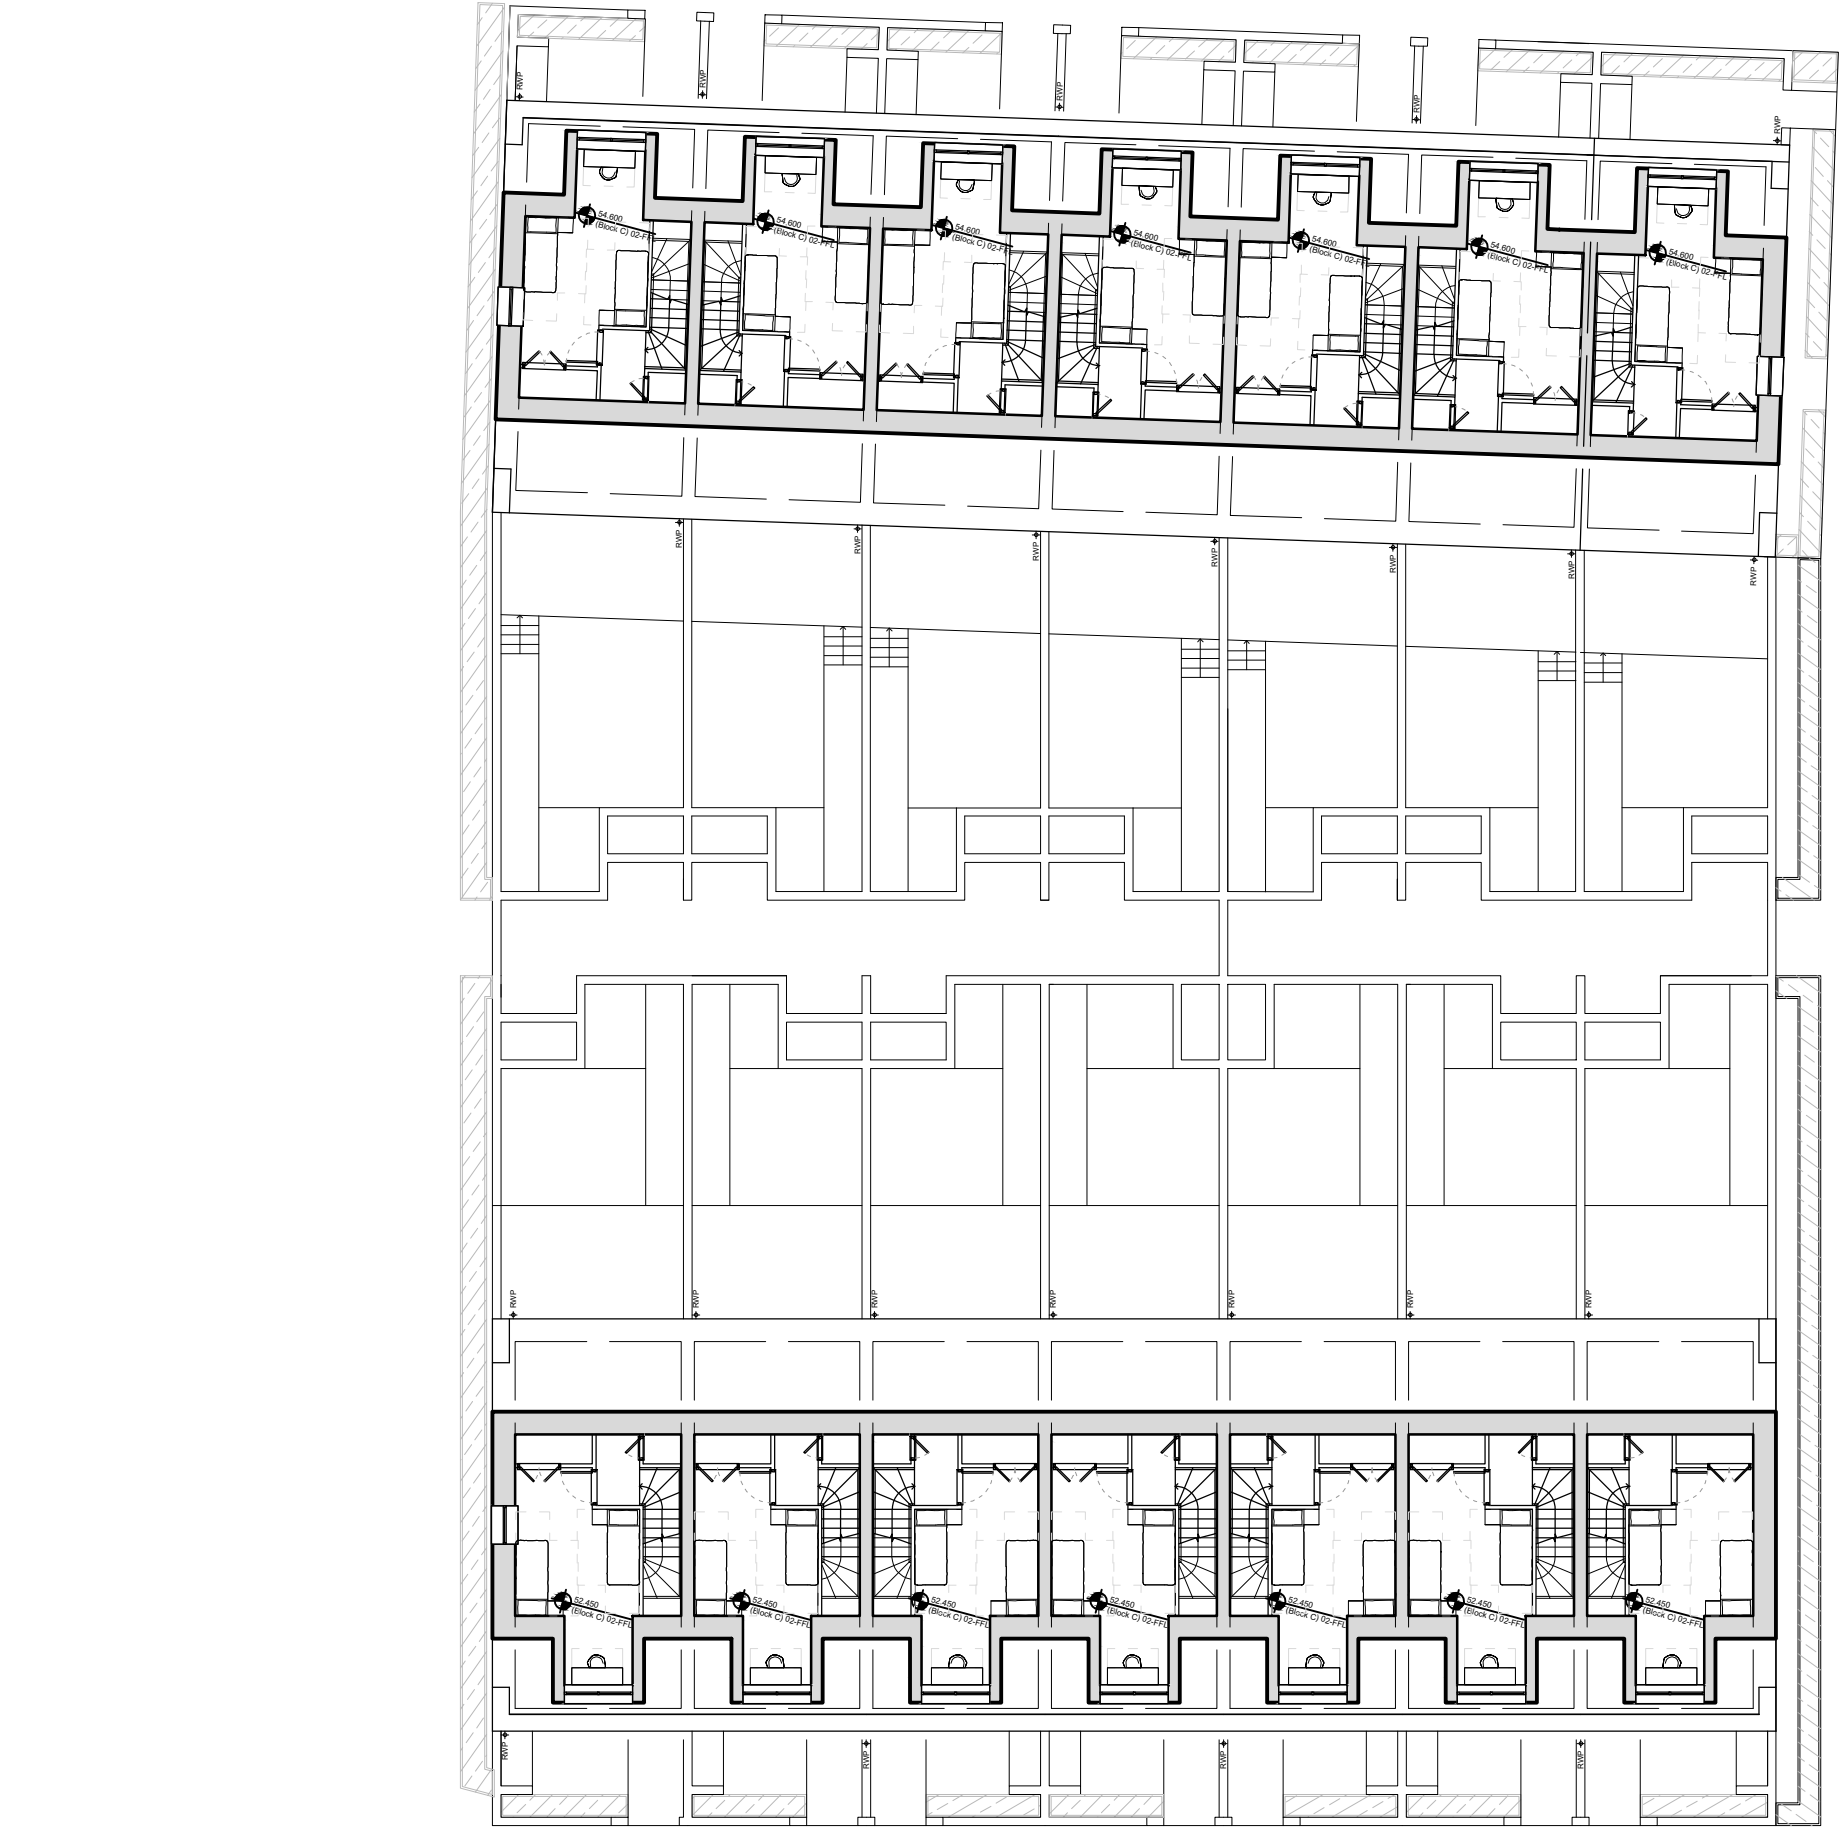


Block Location Plan

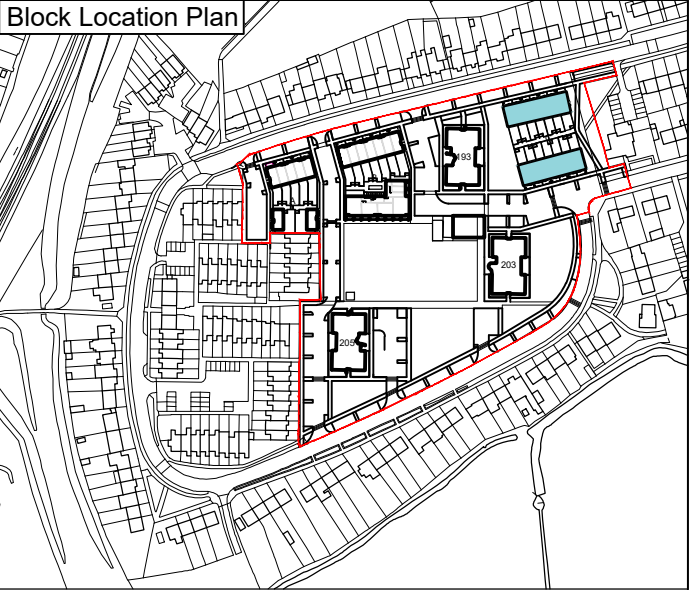

Rev	Date	Drawn	Description
A	02/12/19	PPR	Initial Issue
B	20/12/19	PPR	Issue to Consultants
C	22/01/20	RUH	Issue for Planning

Notes:
Do not scale from drawings unless by agreement with HTA. Use figured dimensions only. Check all dimensions on site prior to commencing the works. Drawing to be read in conjunction with other relevant consultant information.

This drawing is the copyright of HTA Design LLP and must not be copied or reproduced in part, or in whole, without the express permission of HTA Design LLP. Drawing to be read in conjunction with specification.

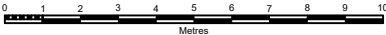

Block C Plan - Level 02

drawing title Wensley Road, Reading
Reading Borough Council
Wensley Road

HTA-A_DR_0242

drawing number

C

revision

Scale

1 : 200 @ A3

RBC-WLR

project number

RUH

originated by

FOR PLANNING

status



HTA Design LLP
www.hta.co.uk
London | Edinburgh | Manchester | Bristol

