






1 Plot F - Level 01
1: 250

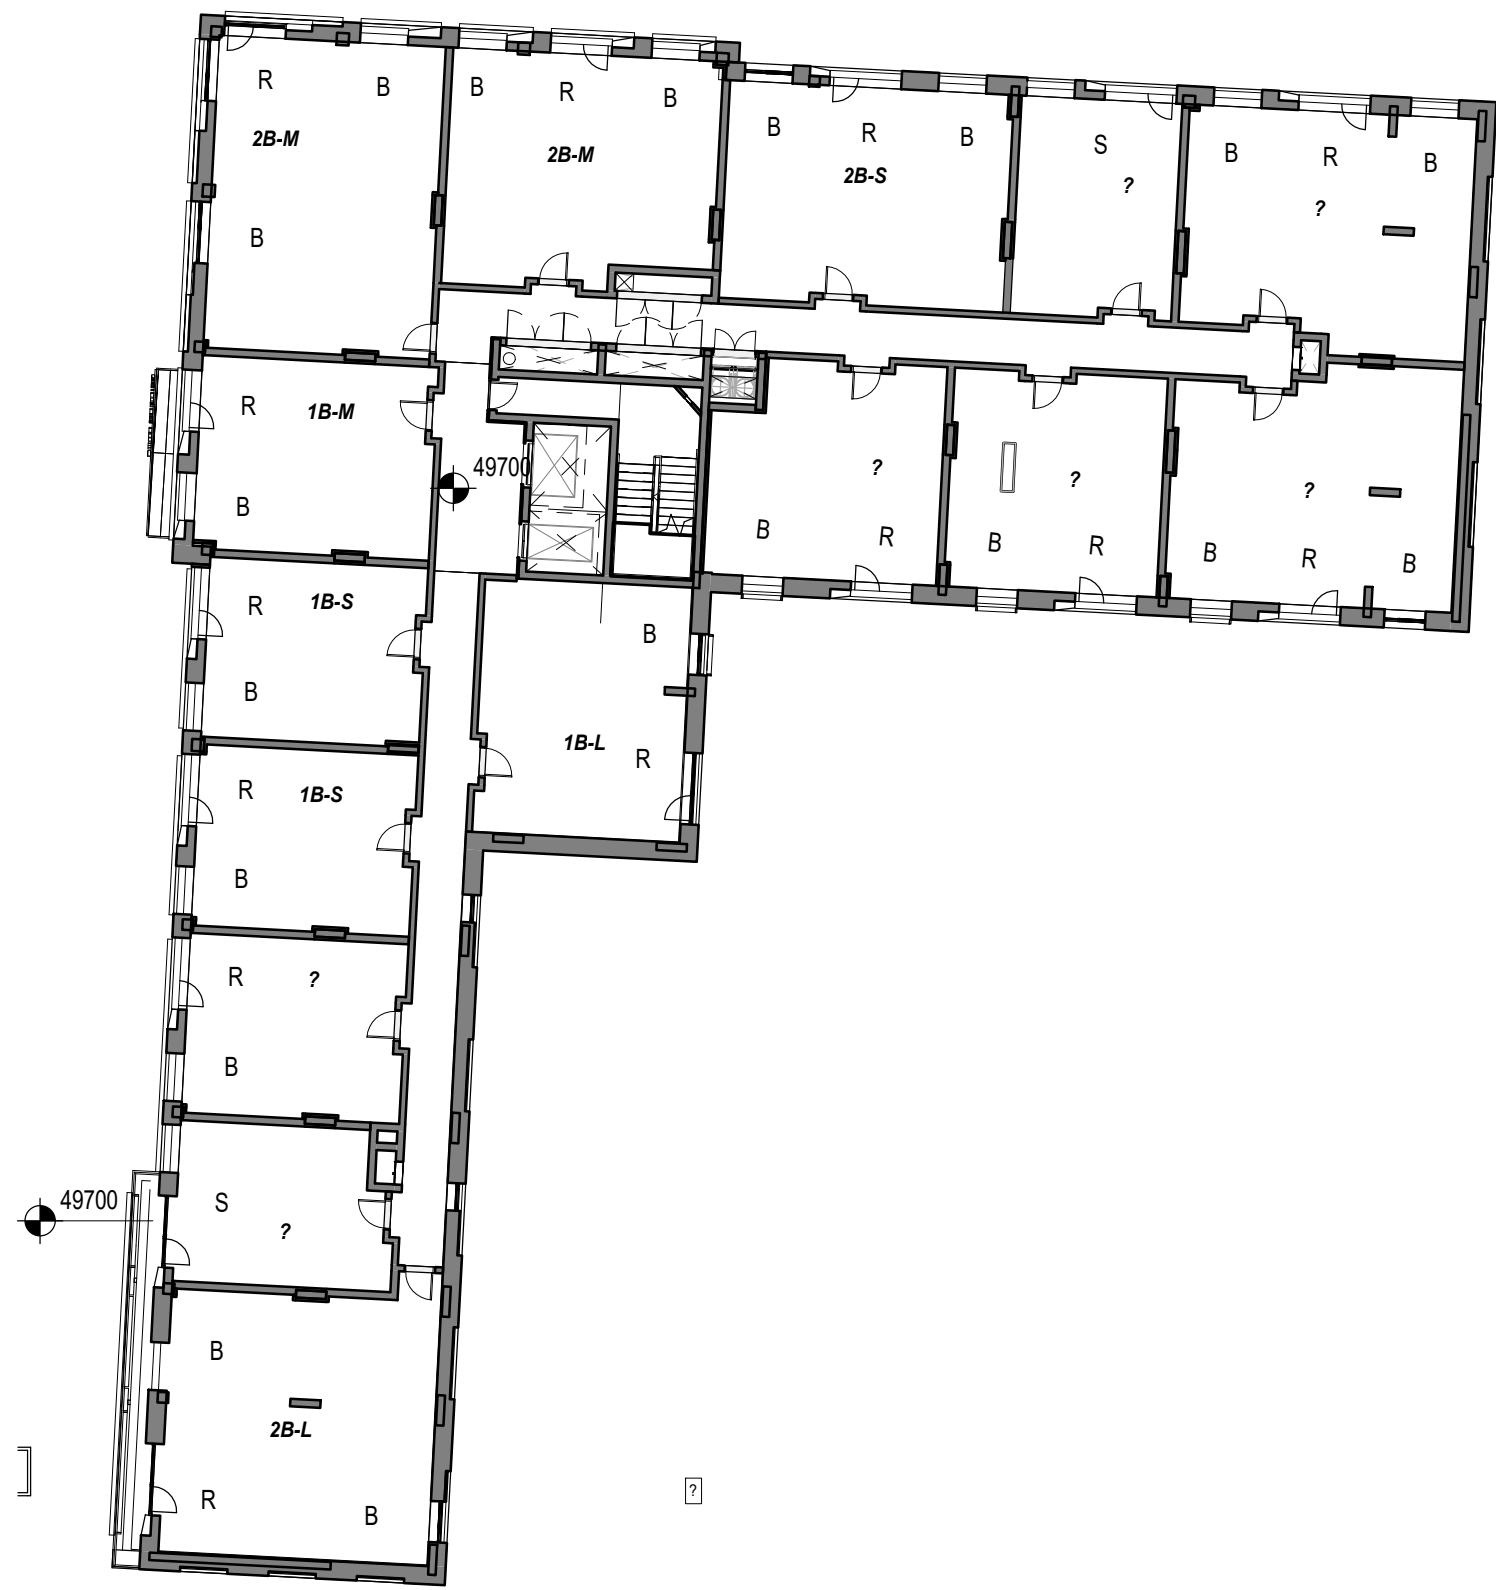



2 Plot F - Level 02
1: 250

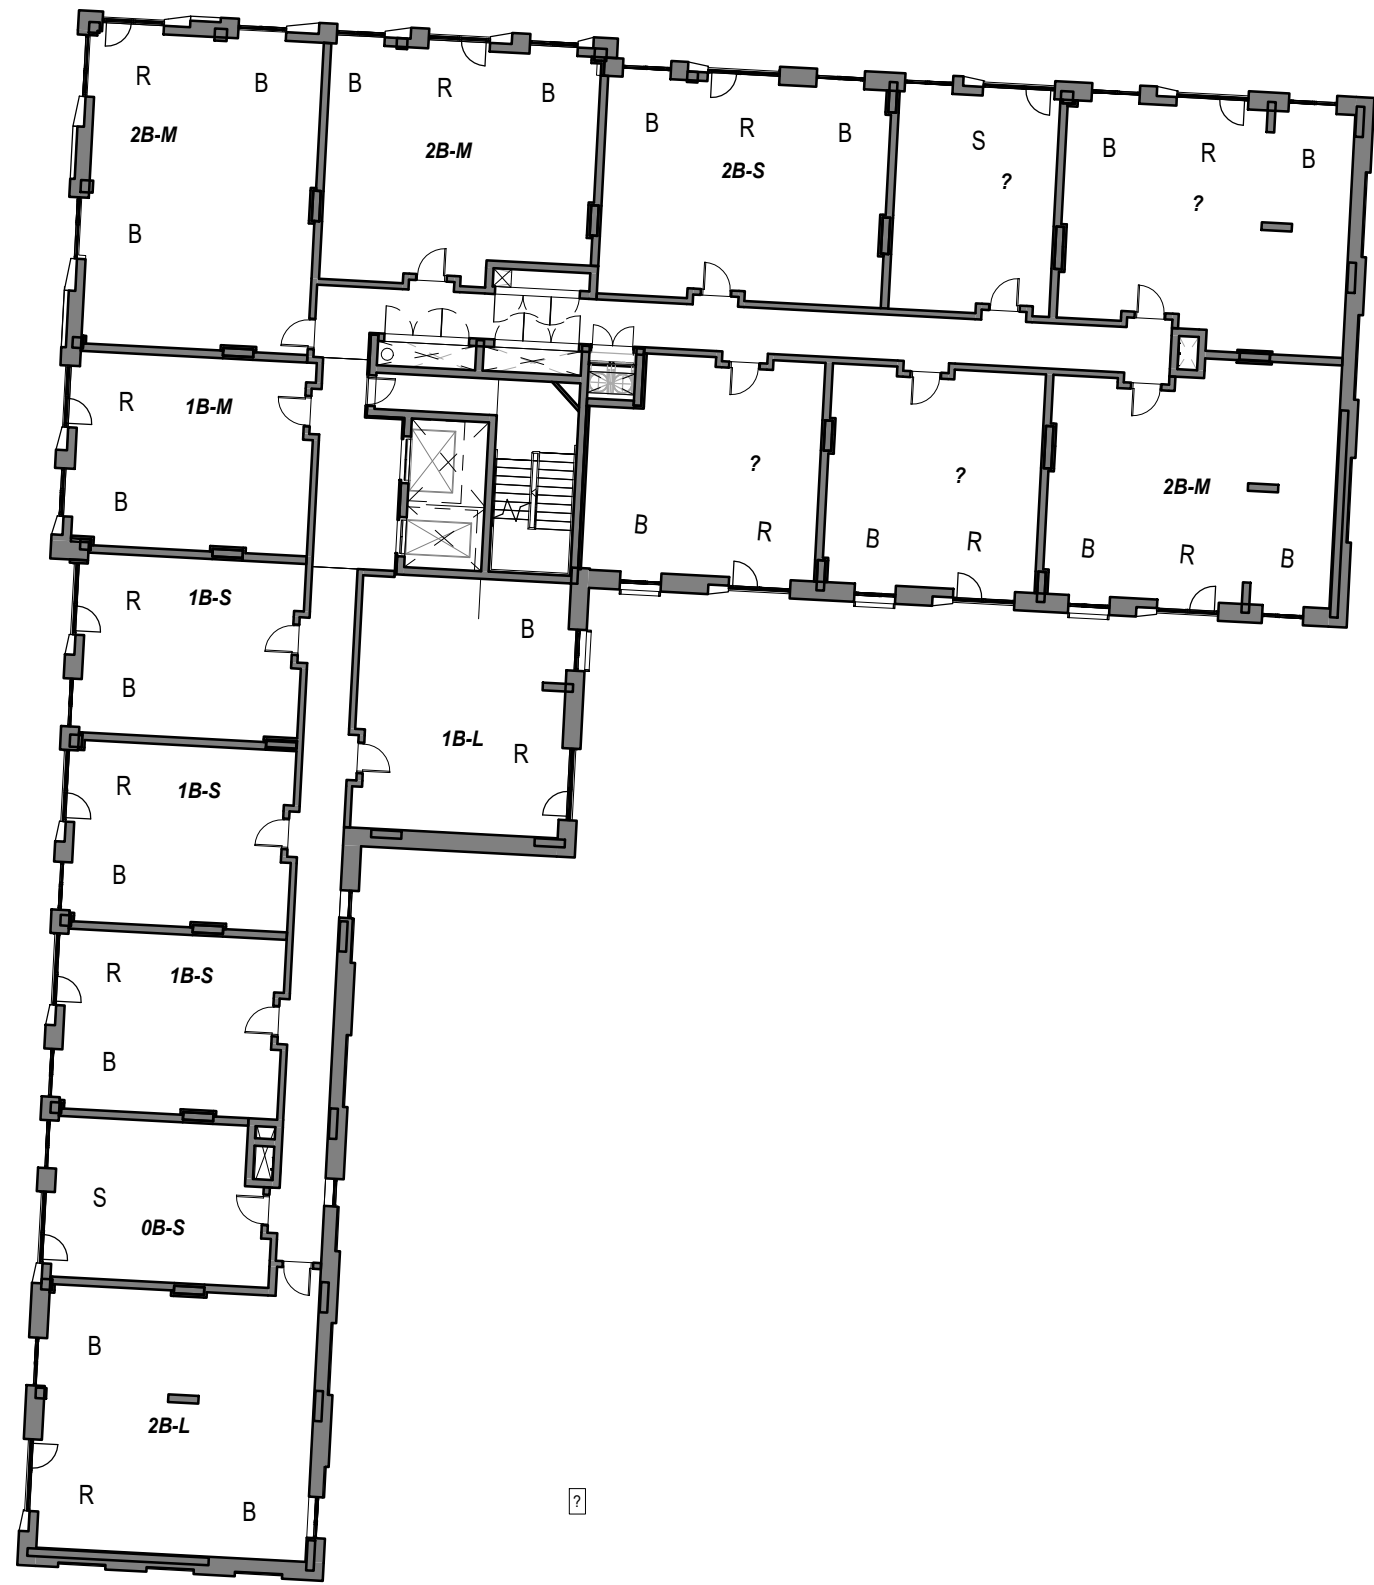

3 Plot F - Level 03
1: 250

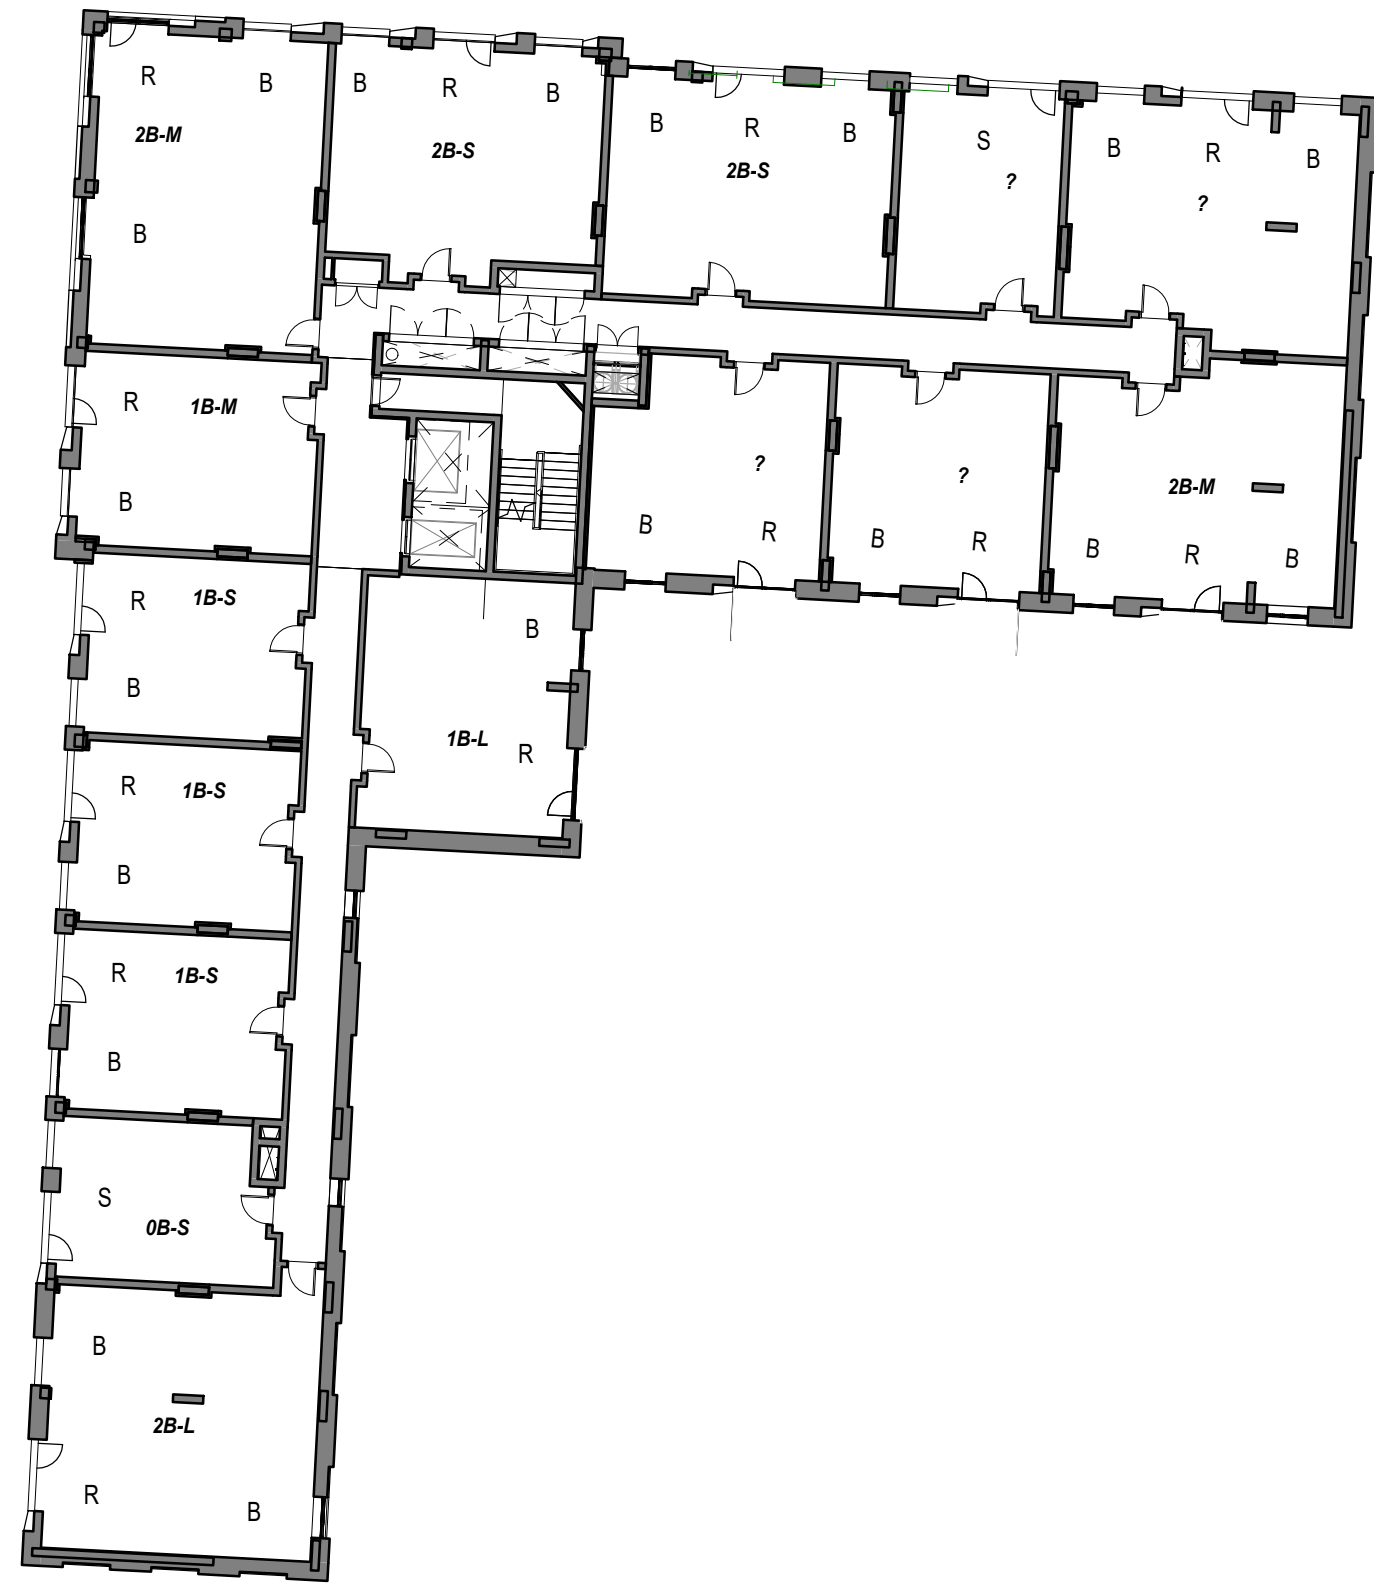

4 Plot F - Level 04
1: 250

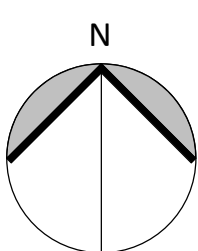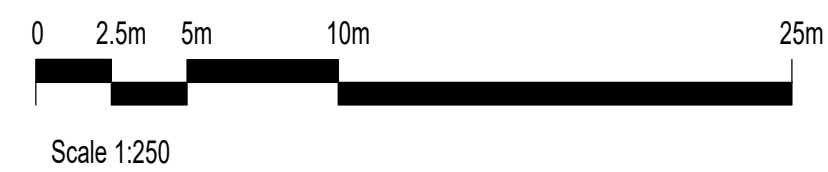

GENERAL NOTES


All rights reserved.

All drawings and written material appearing here, constitute original and unpublished work of the Architect and may not be duplicated, used or disclosed without written consent of the Architect.

Notes and material designations are typical for similar conditions unless otherwise indicated.

REV No.	DATE	DESCRIPTION	DWN	CHK
P11	2019-10-28	NMA 1		
P10	2019-03-15	Issued for Planning		

KEY PLAN

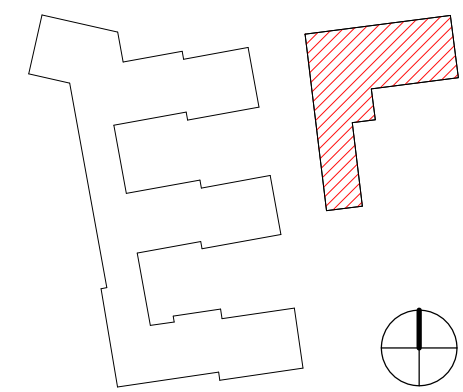

PROJECT

Station Hill, Reading

CLIENT

SH Reading Master
LLP

CALLISONRTKL
A DESIGN CONSULTANCY OF ARCADIS

CallisonRTKL - UK Ltd.

25 Farringdon Street, 10th Floor
London EC4A 4AB

T: +44(0)20 7306 0404

SHEET IDENTIFICATION

TITLE

Plot F - Floor Levels 01-04

STATUS

Planning

PROJECT NUMBER: 050-170073

DATE DRAWN: 09/27/18

SCALE @ A1: 1: 250

DRAWN BY: AM

CHECKED BY: AR

PROJECT ORIGINATOR ZONE LEVEL TYPE

SHR - CRL - SB - ZZ - PL

ROLE NUMBER REVISION

A - 130-104- P11

© 2018 CallisonRTKL - UK Ltd.