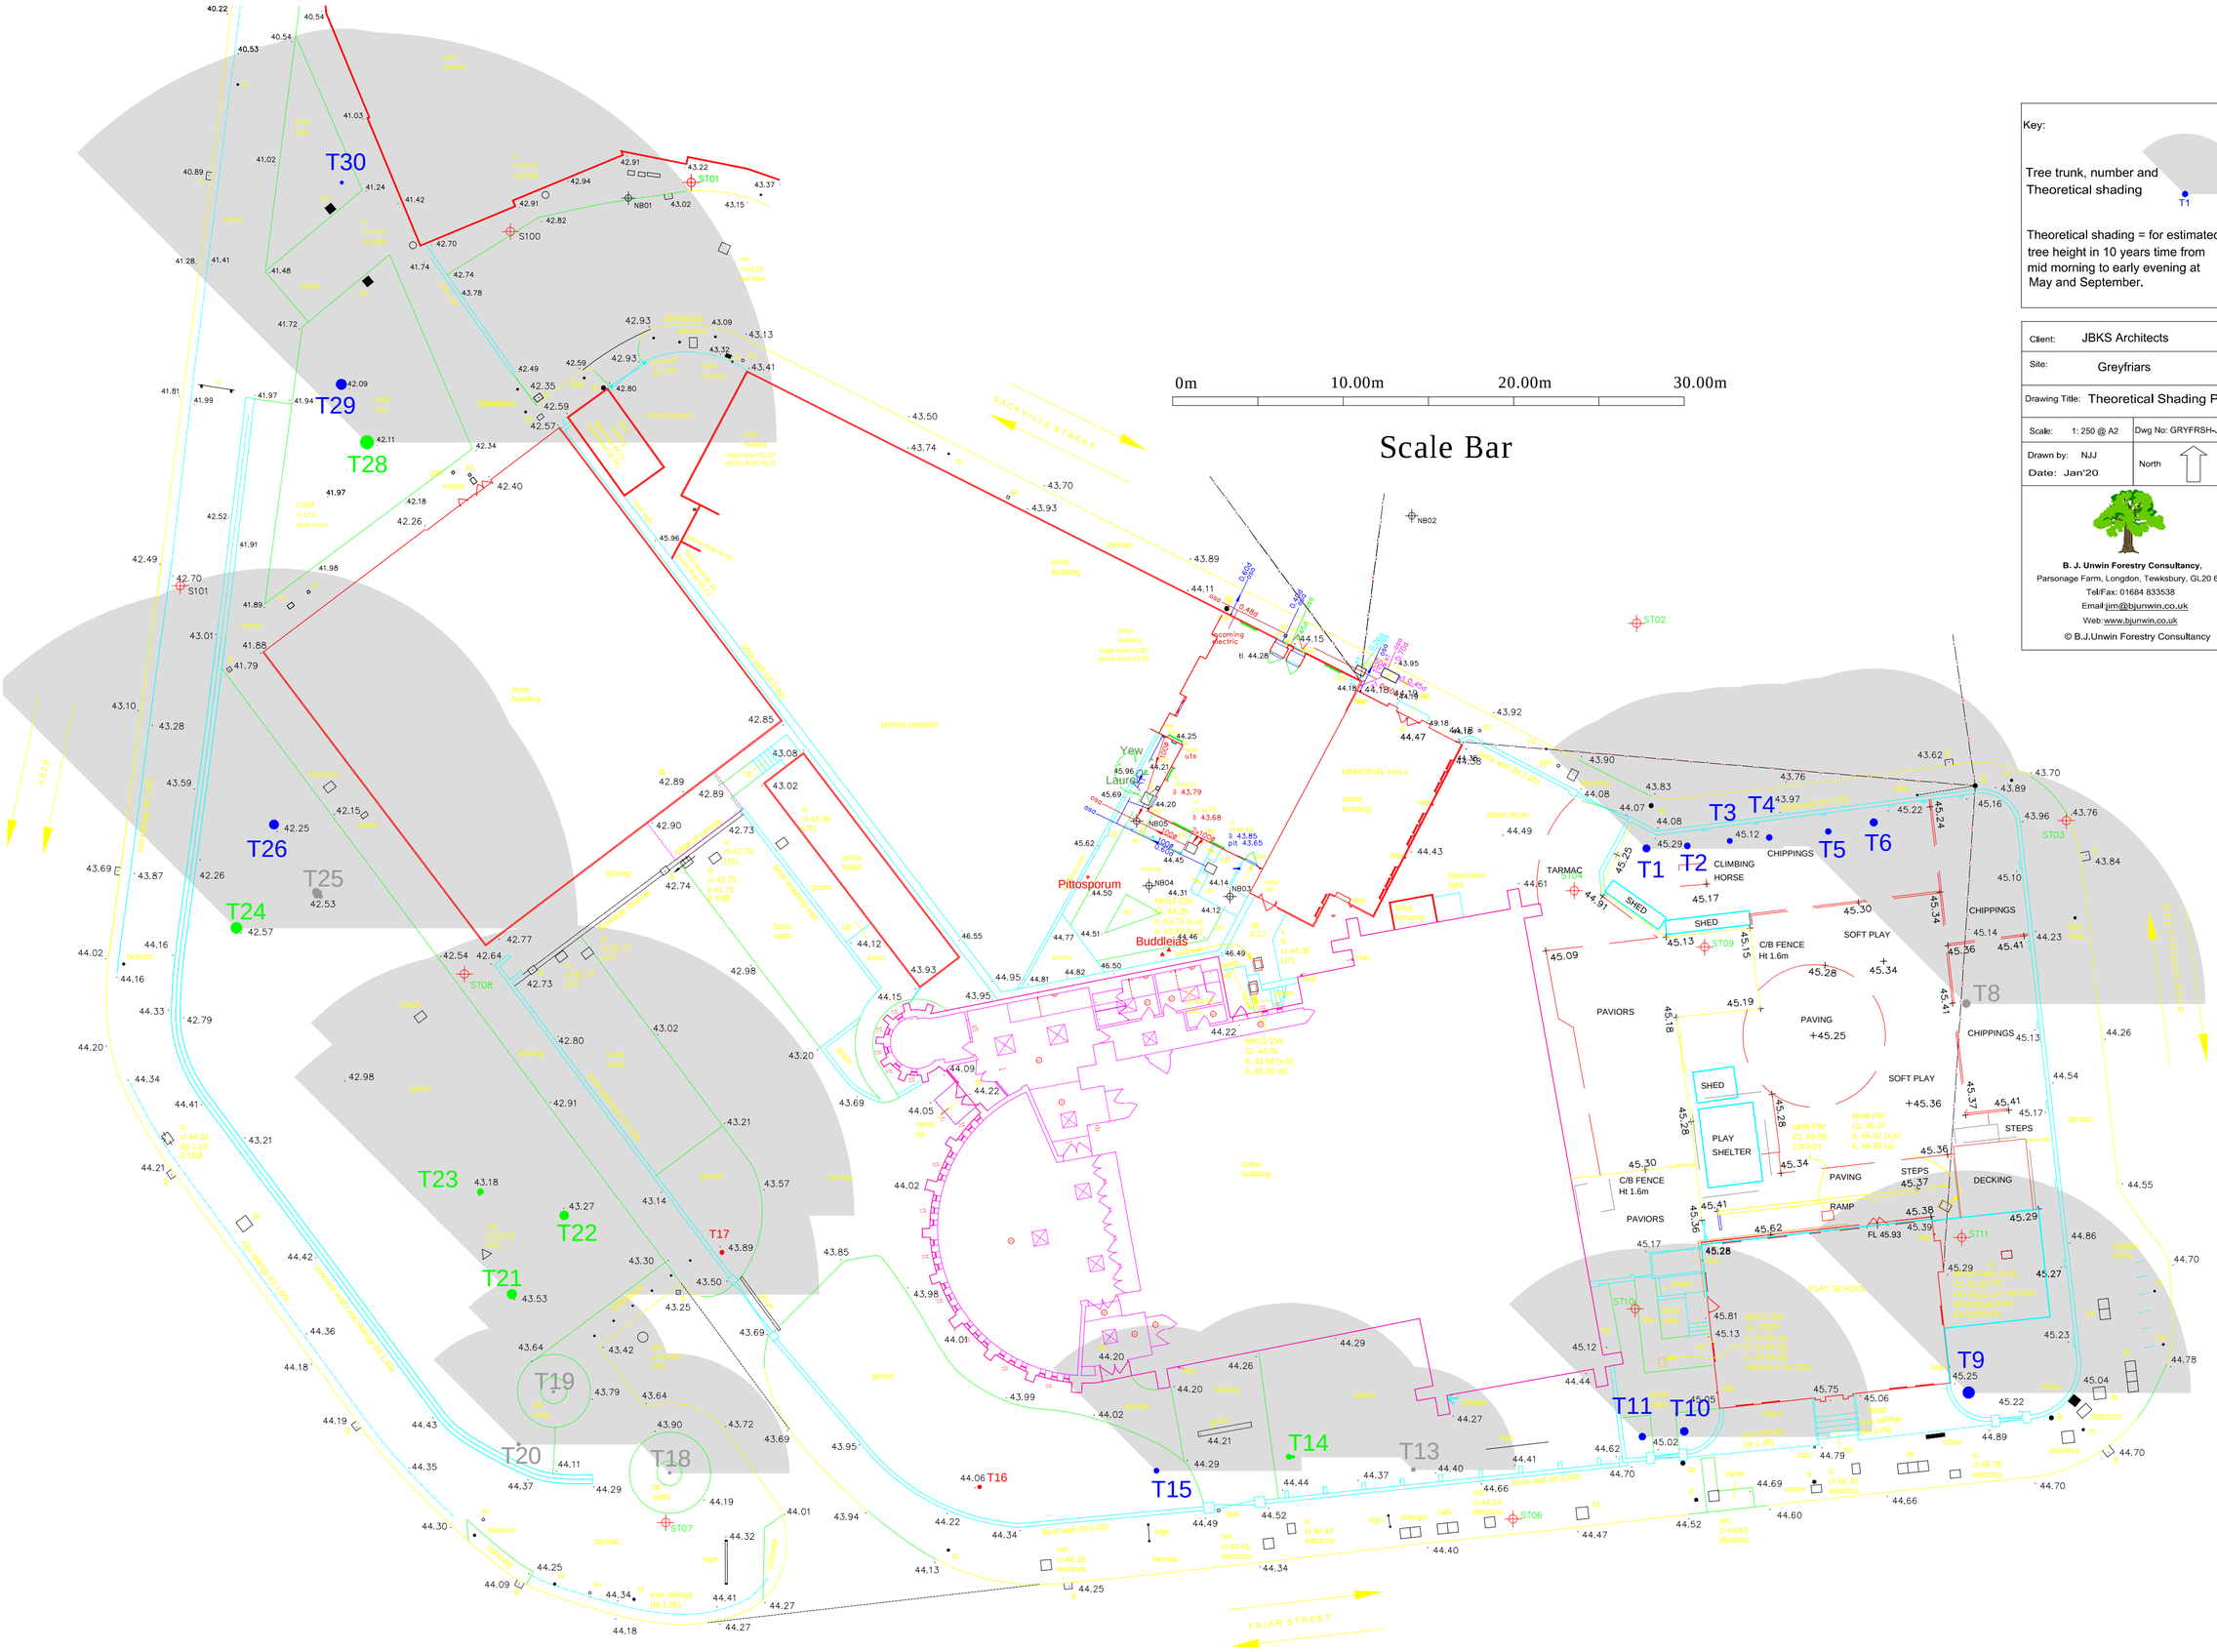

0m 10.00m 20.00m 30.00m

Scale Bar

Key:

Tree trunk, number and Theoretical shading

T1

Theoretical shading = for estimated tree height in 10 years time from mid morning to early evening at May and September.

Client:	JBKS Architects
Site:	Greyfriars
Drawing Title:	Theoretical Shading Plan
Scale: 1: 250 @ A2	Dwg No: GRYFRSH-JAN19
Drawn by: NJJ Date: Jan'20	North

B. J. Unwin Forestry Consultancy,
Parsonage Farm, Longdon, Tewksbury, GL20 6BD.
Tel/Fax: 01684 833538
Email:jim@bjunwin.co.uk
Web:www.bjunwin.co.uk

© B.J.Unwin Forestry Consultancy