



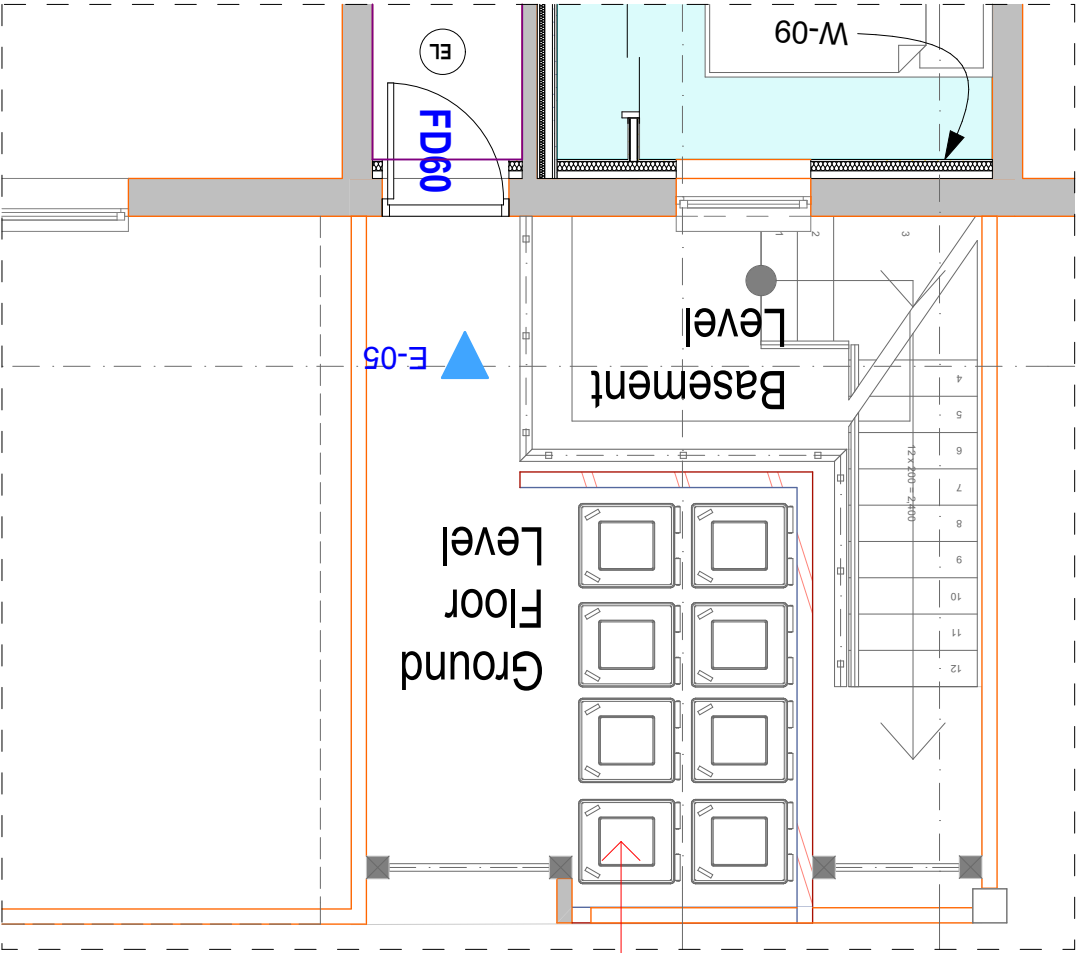

Storage for one bike to be provided as shown on approved plan
(PL-06 Rev B-Proposed Floors)

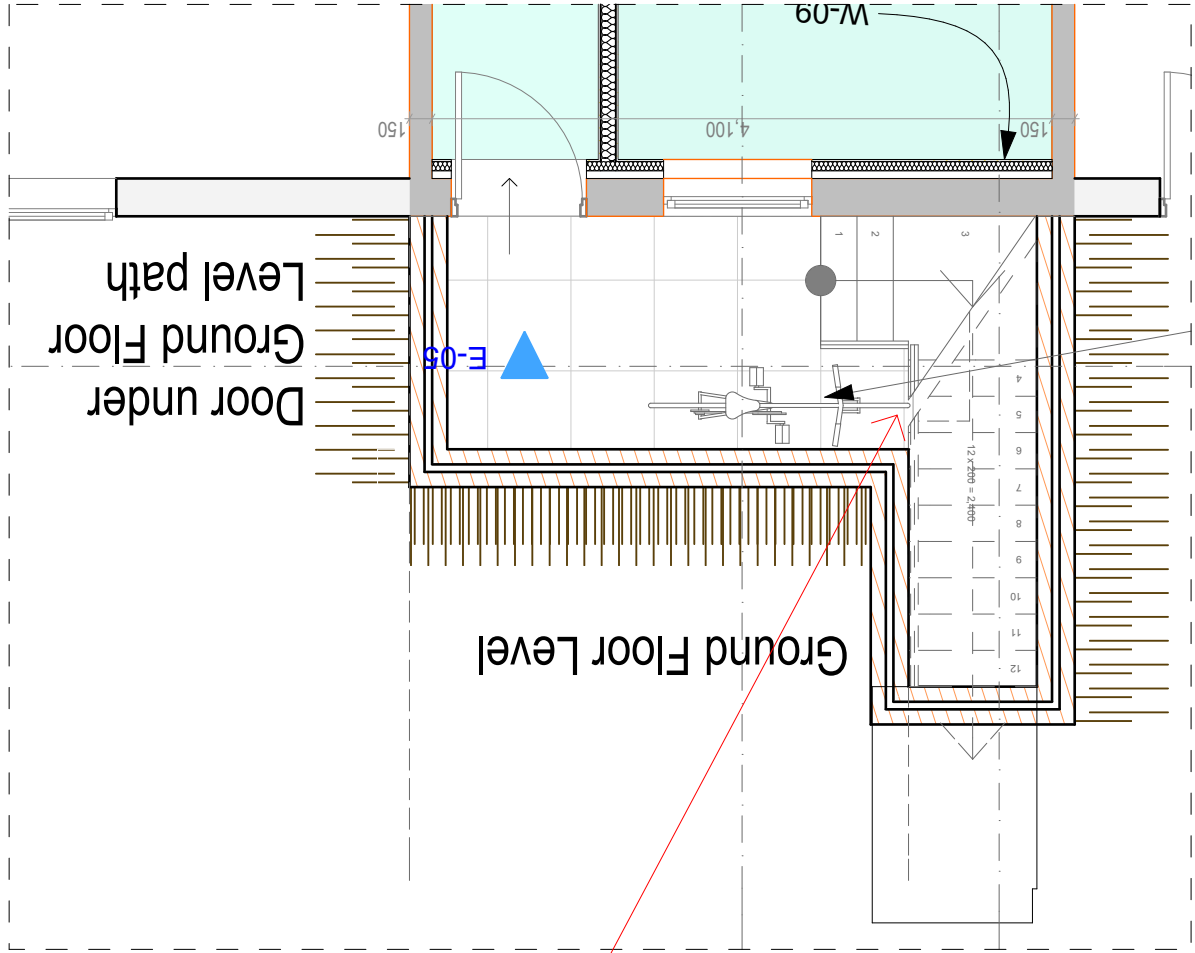

Storage for 8 bins to be provided as shown on approved plan
(PL-06 Rev B-Proposed Floors)

570x710x1070mm 240lt Wheelie Bins

© This drawing remains the property of The Keen Partnership and shall not be copied without prior written consent.

All dimensions to be checked on site and any discrepancies to be reported before work commences.

Notes:

THE KEEN PARTNERSHIP
The Courtyard
Edinburgh Road
Reading RG30 2UA
Tel: 0118 9510 855
Fax: 0118 9510 866
chris@keenpartnership.co.uk
www.keenpartnership.co.uk



Client:
Royle Berkshire Developments

Job Title:
66 Watlington Street, Reading, RG1 4RT

Drawing Title:
PL-Bin Storage& Bicycle storage

Drawing Date: ####	Status: PLANNING DRAWINGS	
Issue Date: 06/06/2019	Drawn By: K.C/D.R/S .A	Scale: 1:50@A3
Job No: 8782-17	Drawing No: PL-11	Rev: