


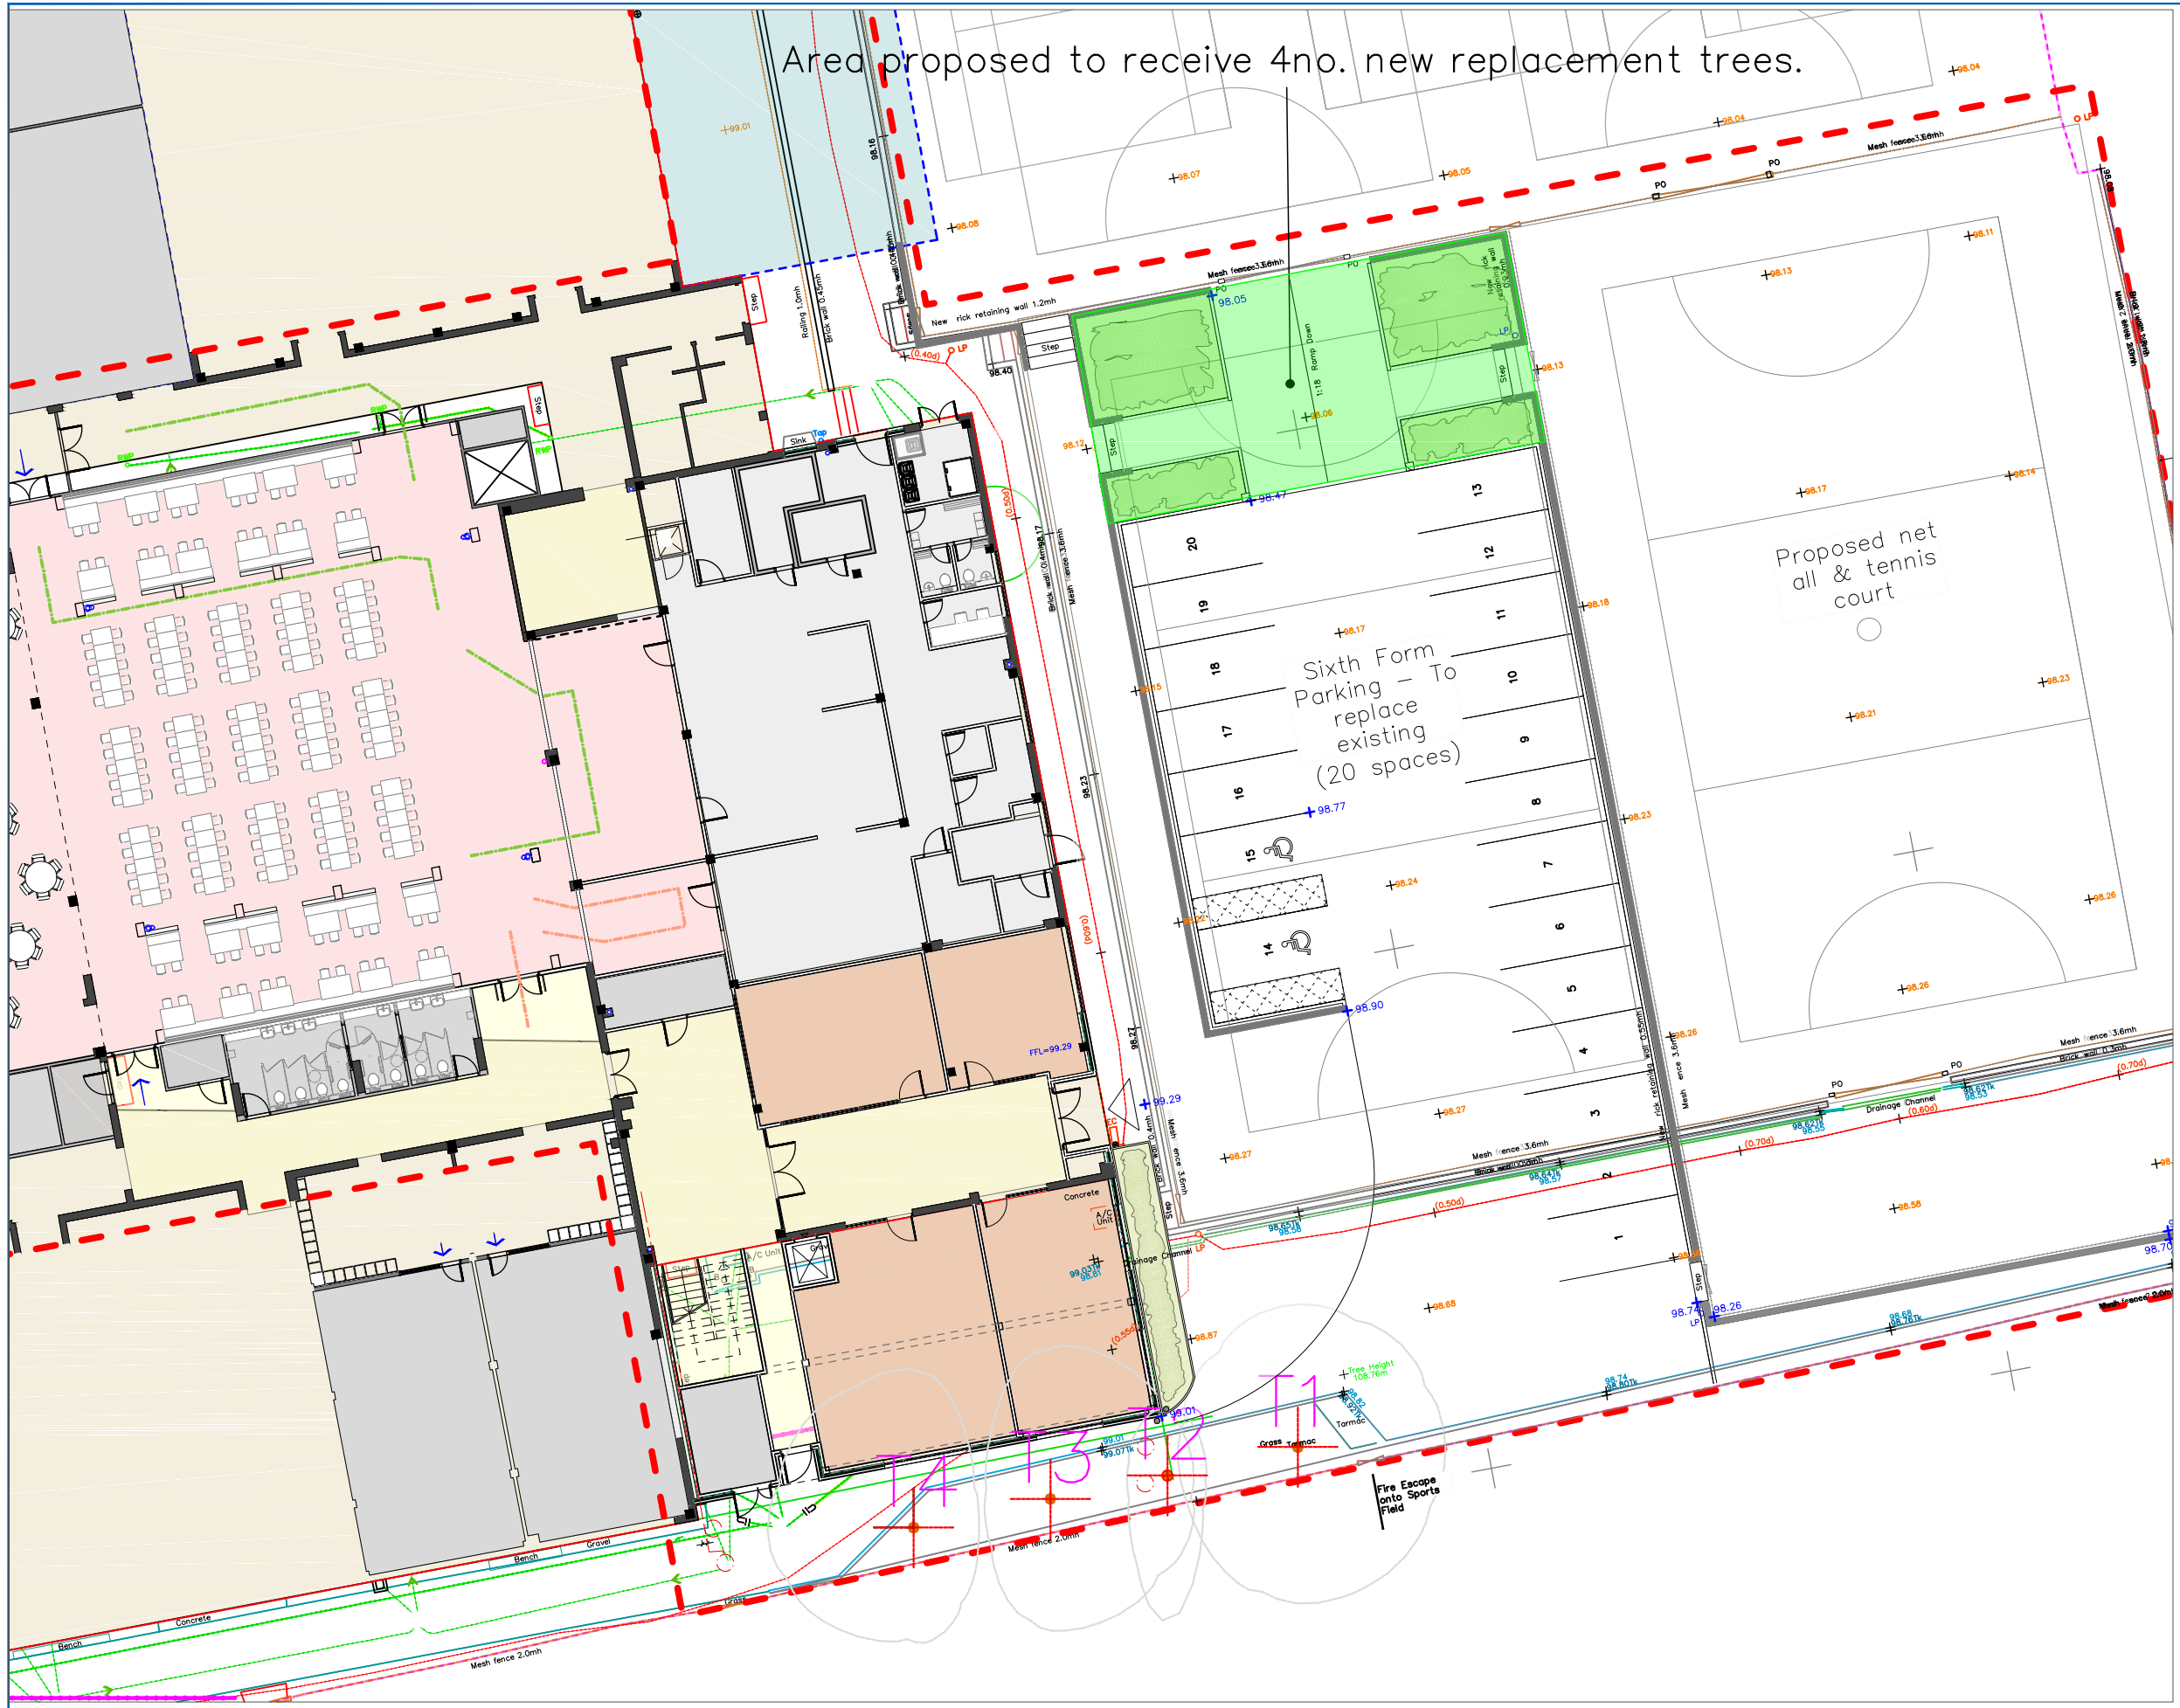

Area proposed to receive 4no. new replacement trees.

Sixth Form
Parking - To
replace
existing
(20 spaces)

Proposed net
all & tennis
court

KEY:

- T1 Tree (T)/ Group (G) Hedge (H) number.
- Trees to be retained
- Trees to be pruned
- Trees to be removed
- Area proposed to receive 4no new replacement trees.

This drawing to be viewed in colour. Do not scale from this drawing.



REV	DESCRIPTION	BY	DATE

Writtle Forest Consultancy Ltd
01277355970
www.writtleforest.co.uk

CLIENT: Eight Associates

SITE: New Build/ Refurb
The Abbey School
Reading

DRAWING DRAFT TREE PROTECTION PLAN			
NAME:	DATE:	DRAWN:	
1:250	06/12/19	JM	
PROJECT NO:	DRAWING NO:	REVISION:	
191006	191006/01	A	