


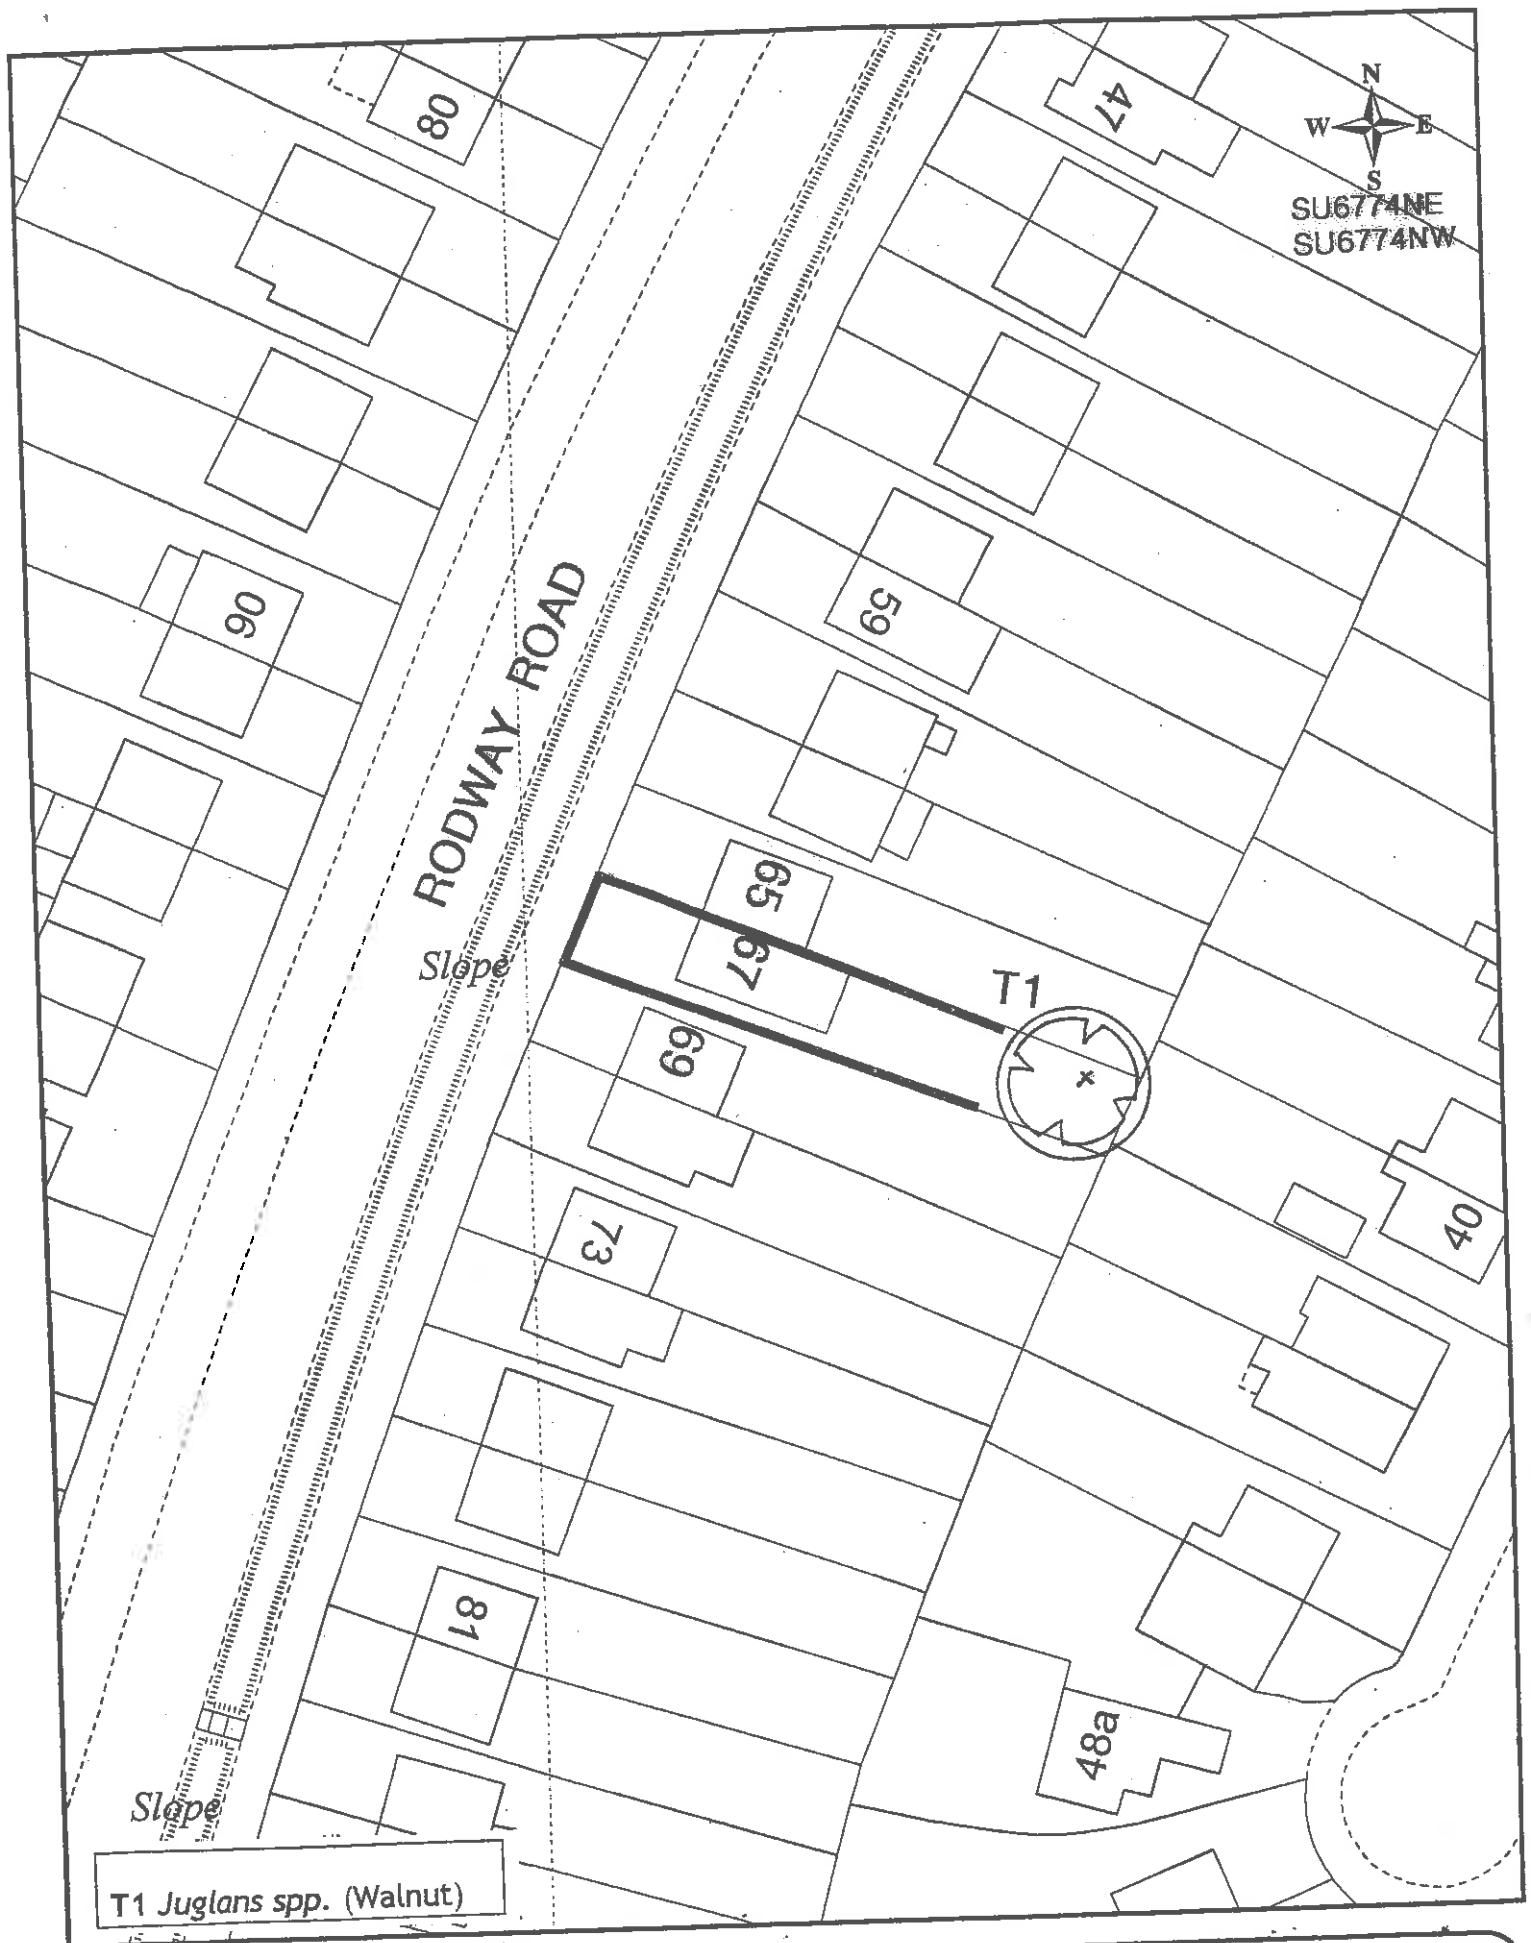

T1 *Juglans* spp. (Walnut)

Title: Tree Preservation Order: 67 Rodway Road, Tilehurst

Drg.No.: E2230

Produced by GIS & Mapping Services

Date: Aug 2004

Ref: 31419\

Scale at A4: 1:500



© Crown Copyright. All rights reserved. Reading Borough Council. Account No. 100019672. 2004.