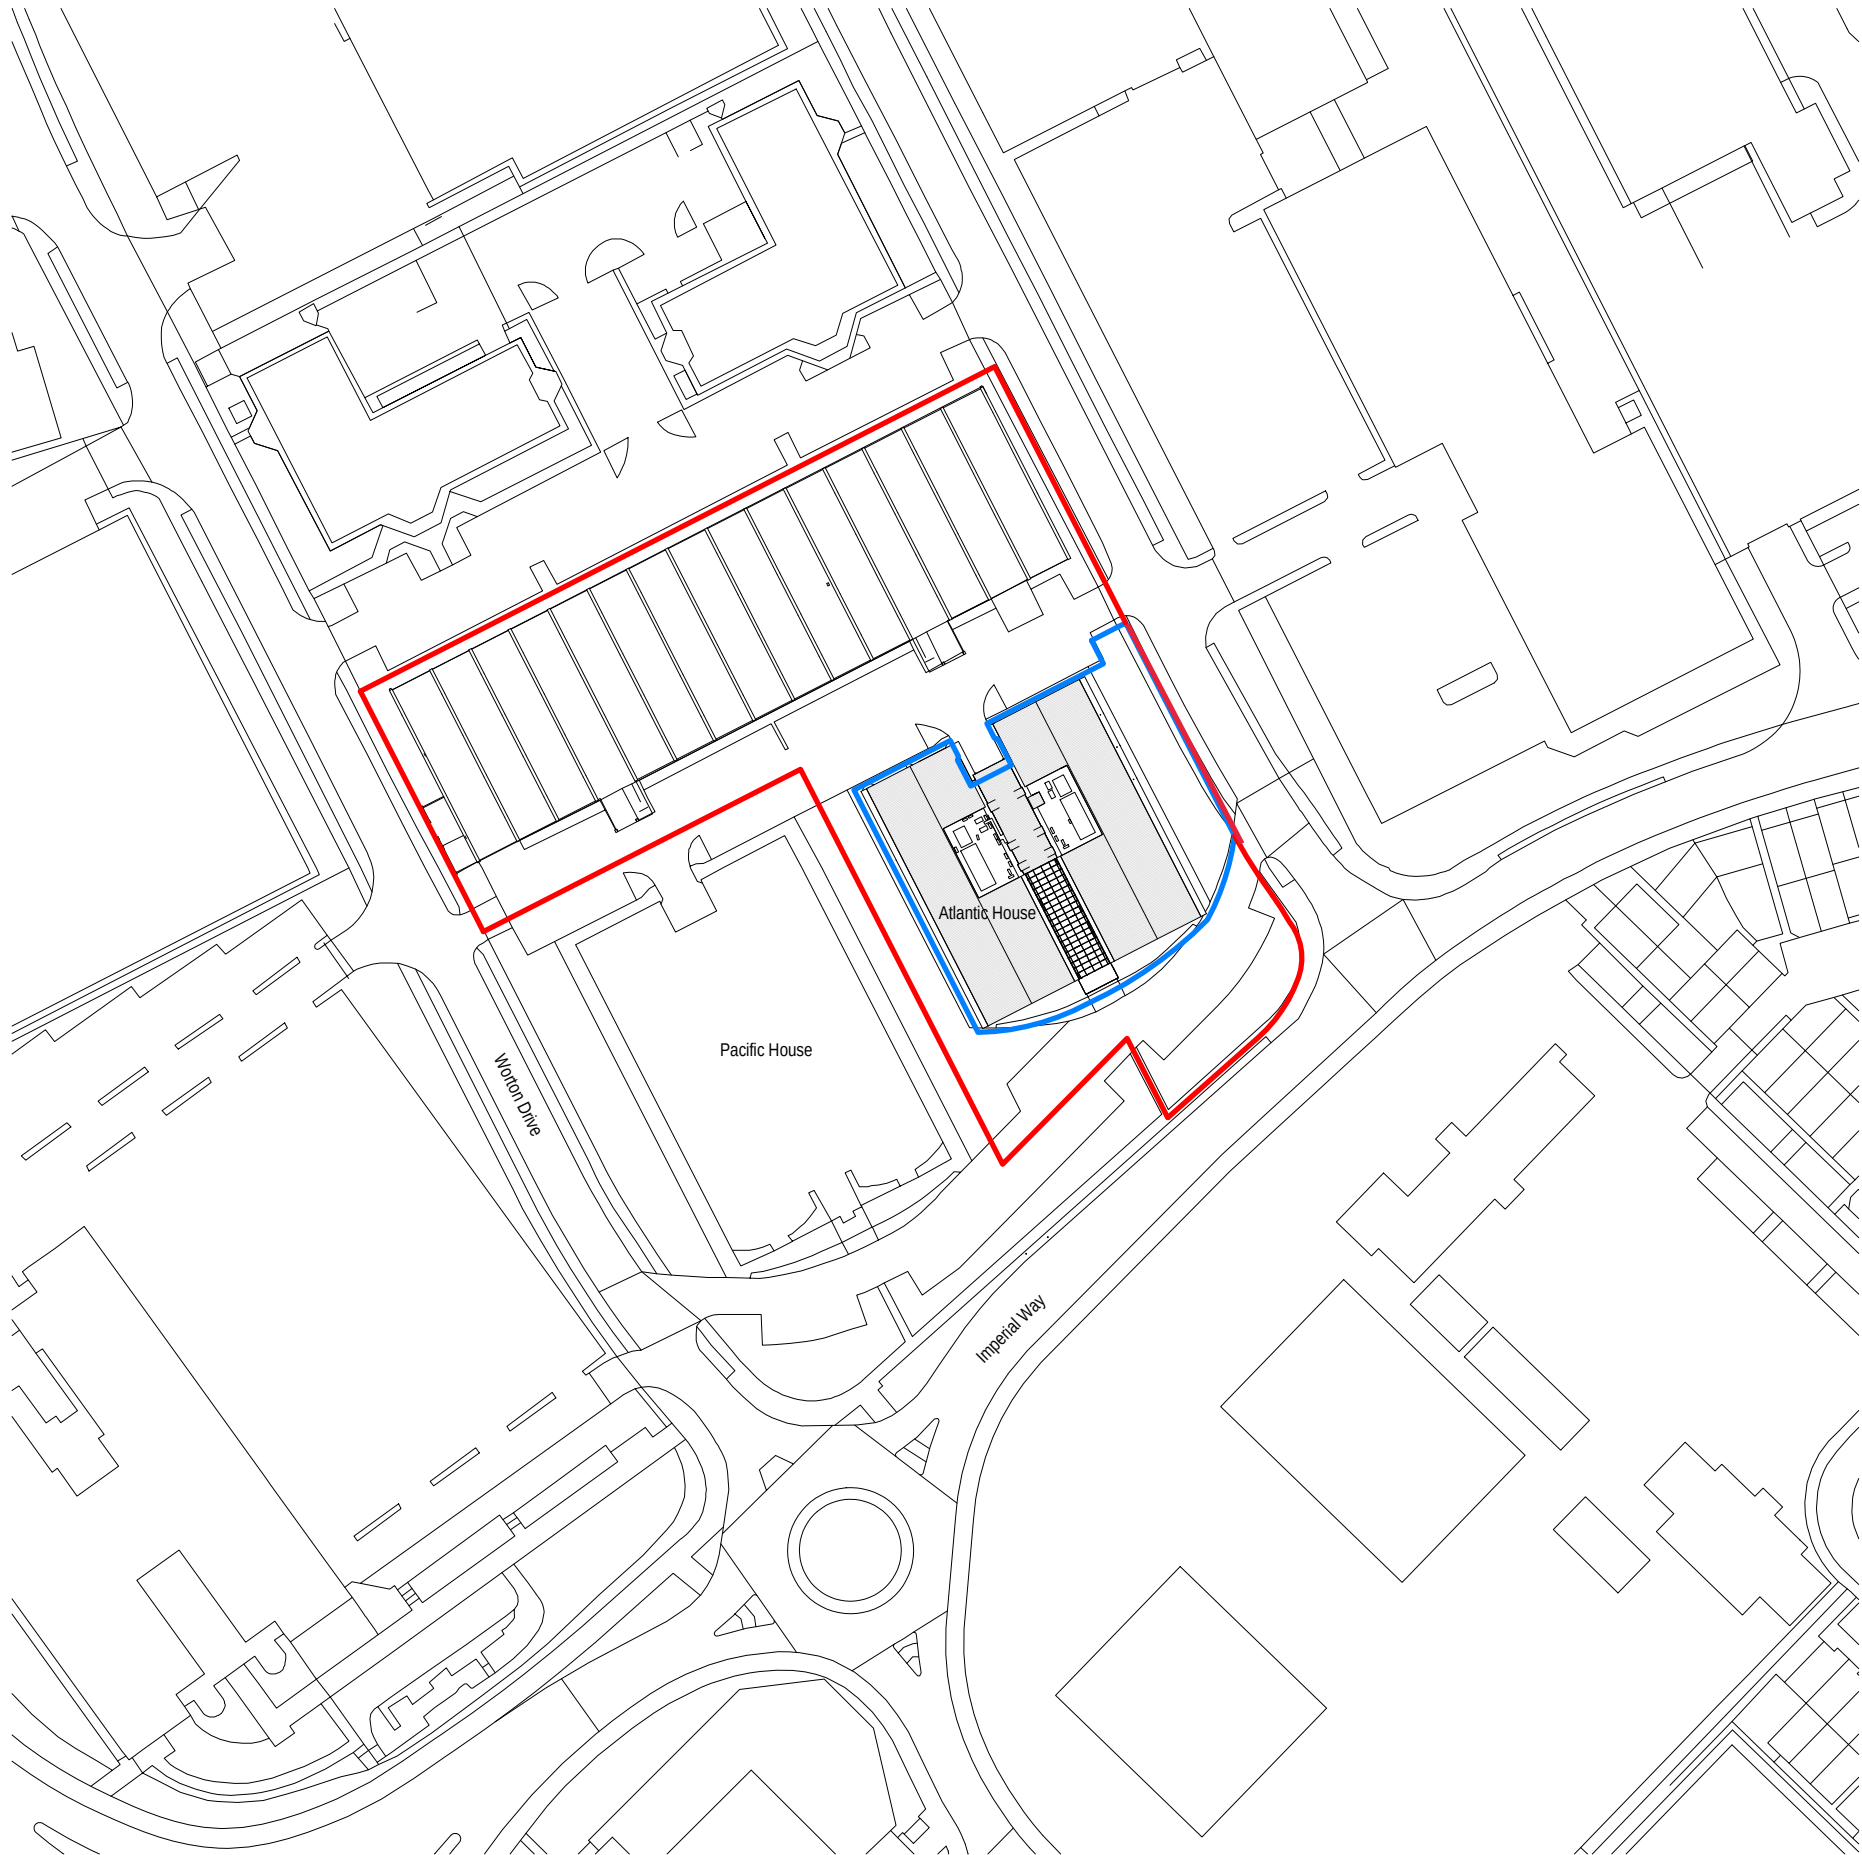


BUILDING DESIGN PARTNERSHIP SHALL HAVE NO RESPONSIBILITY FOR ANY USE MADE OF THIS DOCUMENT OTHER THAN FOR THAT WHICH IT WAS PREPARED AND ISSUED.
ALL DIMENSIONS SHOULD BE CHECKED ON SITE.
DO NOT SCALE FROM THIS DRAWING

ANY DRAWING ERRORS OR DIVERGENCIES SHOULD BE BROUGHT TO THE ATTENTION OF BUILDING DESIGN PARTNERSHIP AT THE ADDRESS SHOWN BELOW.

DRAWINGS SHALL BE READ IN CONJUNCTION WITH THE FOLLOWING BEFORE WORK COMMENCES:

- THE CDM DESIGN ISSUES REGISTER
- THE BDP RISK SERIES OF DRAWINGS
- THE PROJECT CDM RISK REGISTER

NOTES

- Site Ownership
- Application Boundary

P02	Planning Issue	RT	EH	16.01.20
P01	Draft Planning Issue	RT	EH	27.11.19

REVISION	DESCRIPTION	DRAWN	CHECKED	DATE
----------	-------------	-------	---------	------

CLIENT

BDP.

7 Hill Street
Bristol
BS1 5RW
United Kingdom

T + 44 [0]117 929 9861
www.bdp.com


PROJECT TITLE
Thames Valley Police Multi Story Car Park

BDP JOB NUMBER P2007586	ISO 17001 CLASSIFICATION Commercial In Confidence
-----------------------------------	---

DRAWING TITLE Site Location Plan	SCALE @ A3 As indicated
--	-------------------------------

DATE FIRST ISSUED 11/27/19

DRAWING NO. TVP-BDP-XX-XX-PL-A-90-0001	REVISION P02
--	------------------------

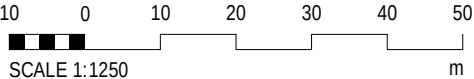

Site Location Plan

1 : 1250