





Block Plan
(Scale 1:200)

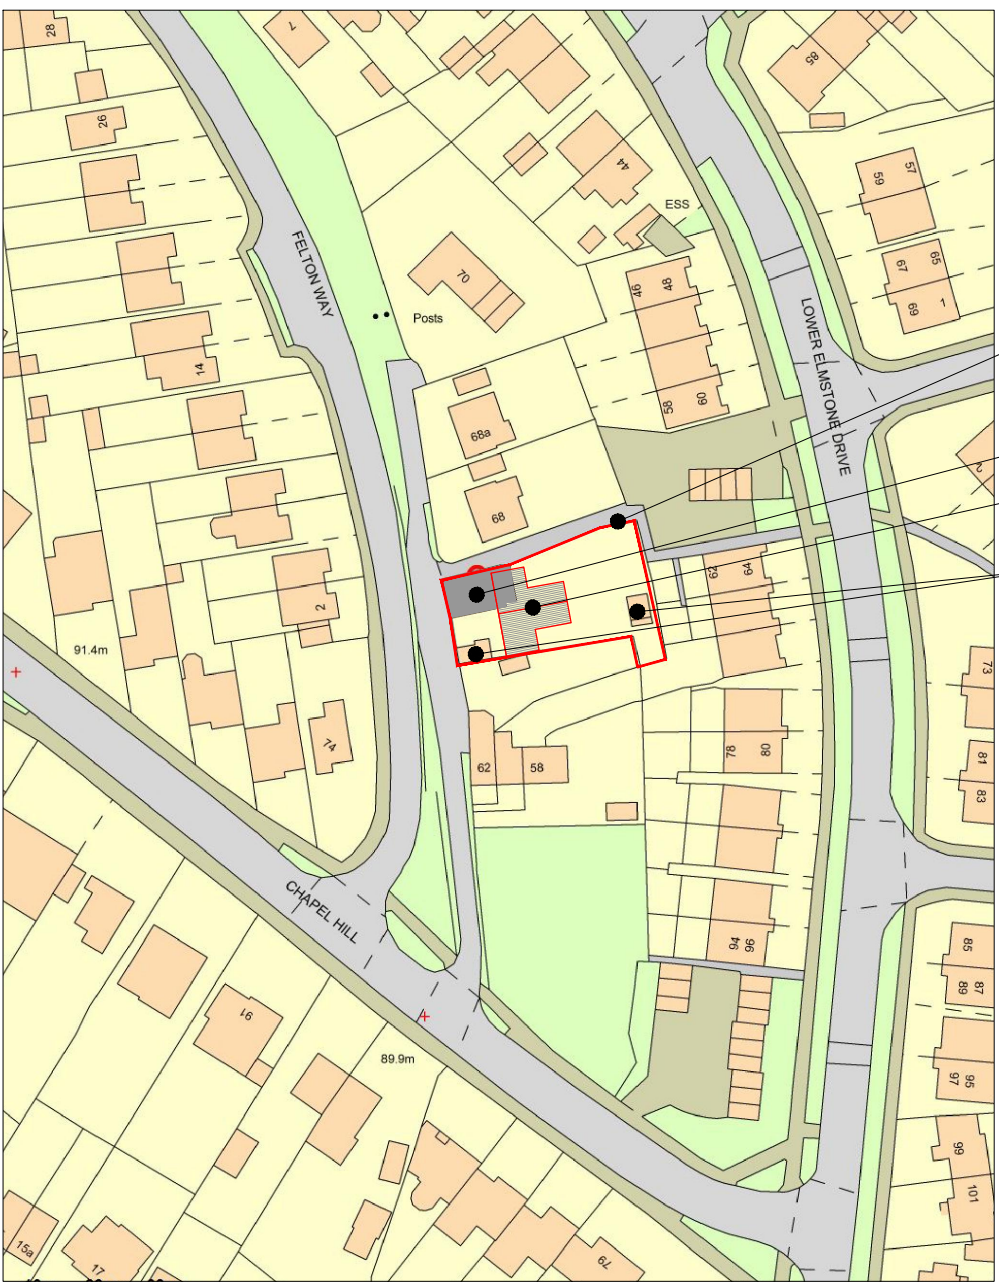

Site Location Plan
(Scale 1:1250)

PLEASE NOTE THAT THE CURRENT OS-MAP AVAILABLE FOR THE LOCATION PLAN MAY NOT BE COMPLETELY ACCURATE OR UP TO DATE. PLEASE CONSULT THE PLANNING HISTORY FOR THE AREA FOR MORE UP TO DATE DEVELOPMENT.

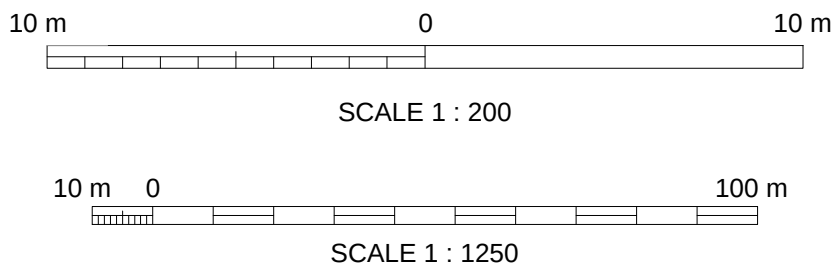

A	19.11.18	DA	JA	DA	ISSUED FOR PLANNING APPROVAL
REV	DATE	DRN	CHKD	APPD	DESCRIPTION
DRAWING STATUS					

For Approval



E: info@bluebirdengineering.co.uk
T: 0118 9583 551 F: 0118 9583 563
A: 110 London Street, Reading, RG1 4SJ

CLIENT	Mr Longmate	
PROJECT	64-66 Chapel Hill Reading	
TITLE	Site Location Plan & Block Plan	
DRAWN	JA	DATE Nov 18
DRG NO	A-1000	SCALE As Shown @ A1
		REV A