

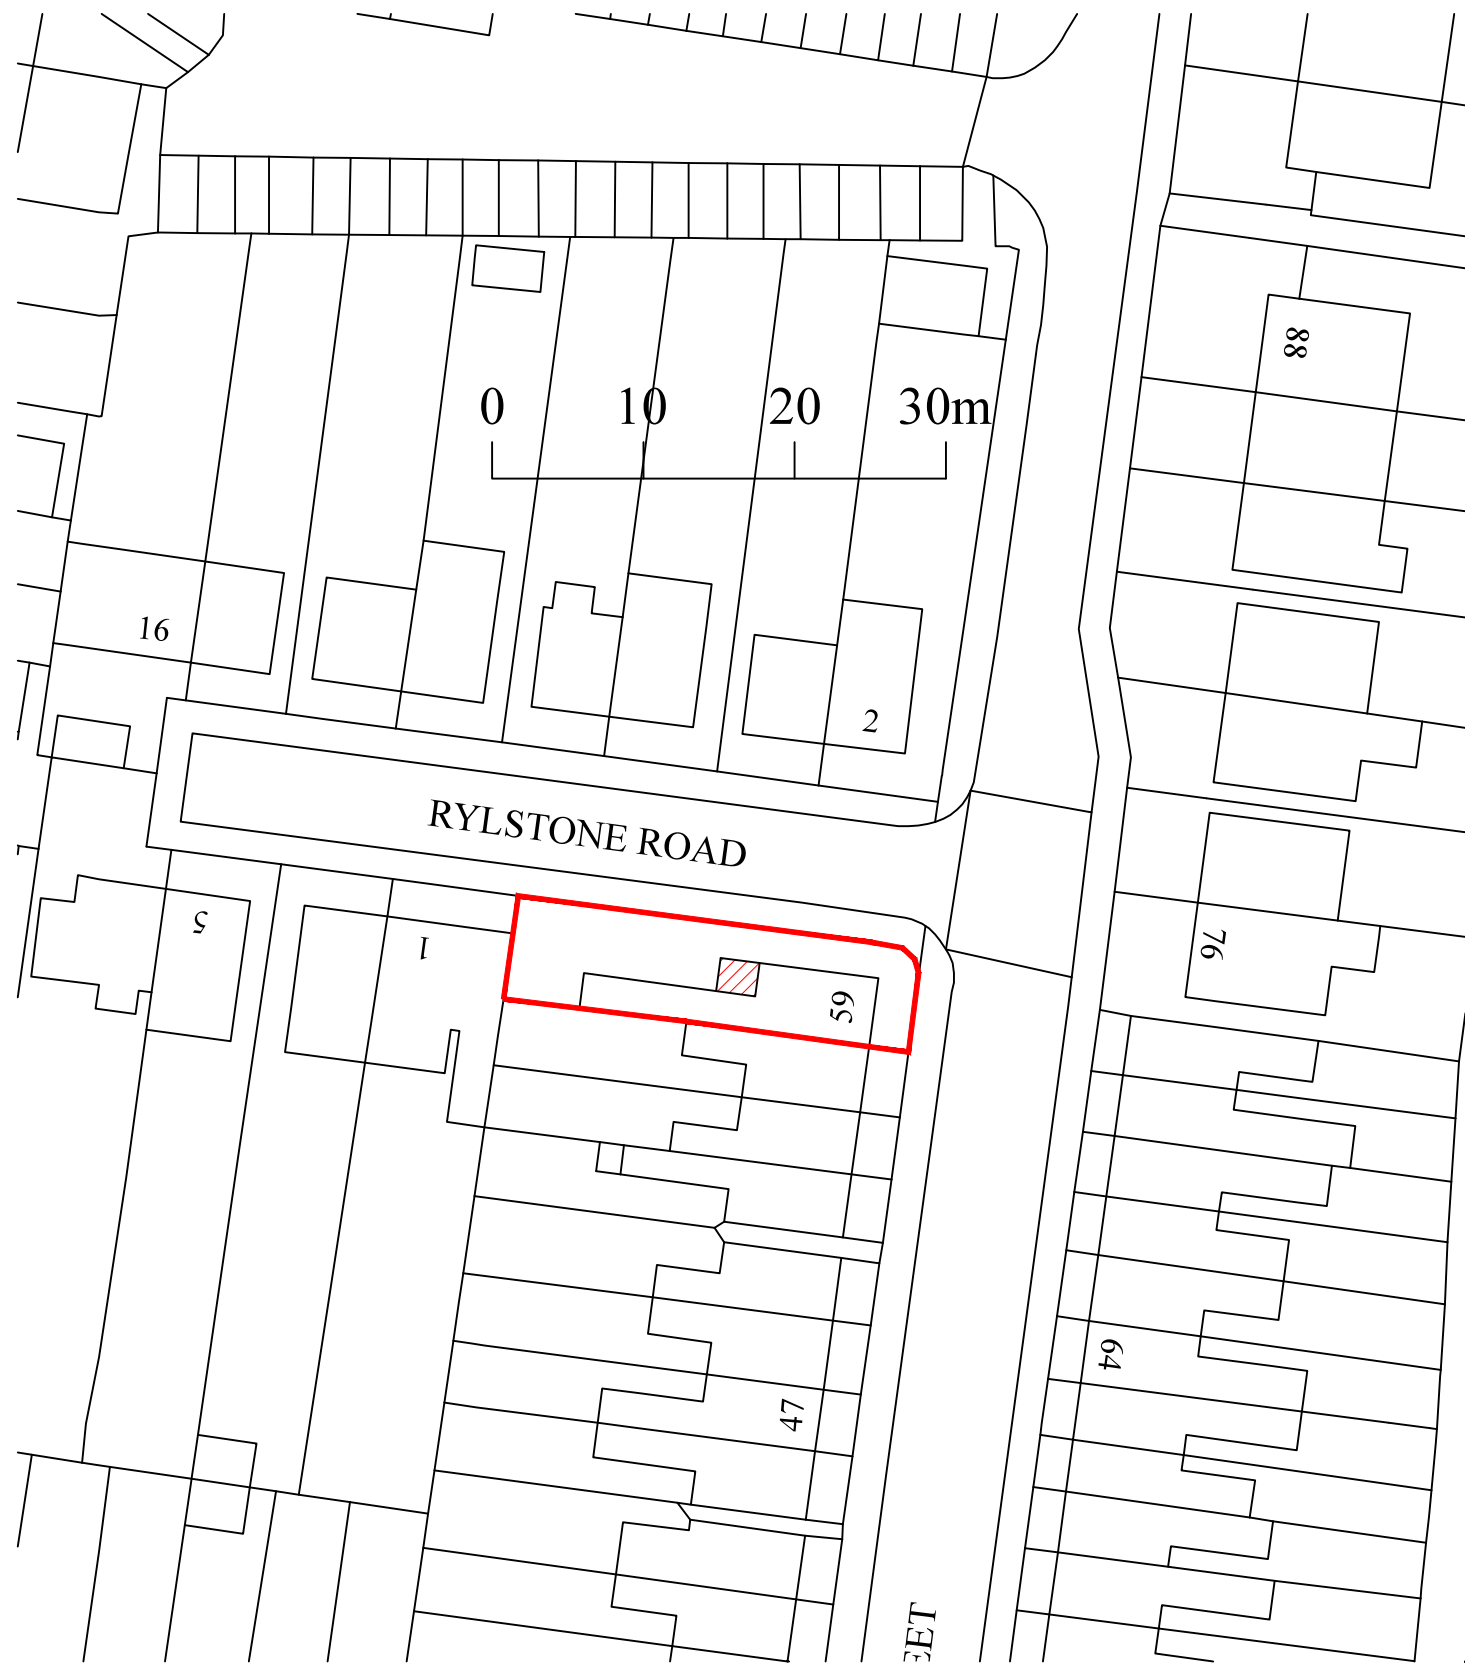


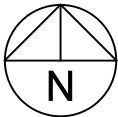

Block Plan - 1:500
 Ordnance Survey Licence No. 100054135

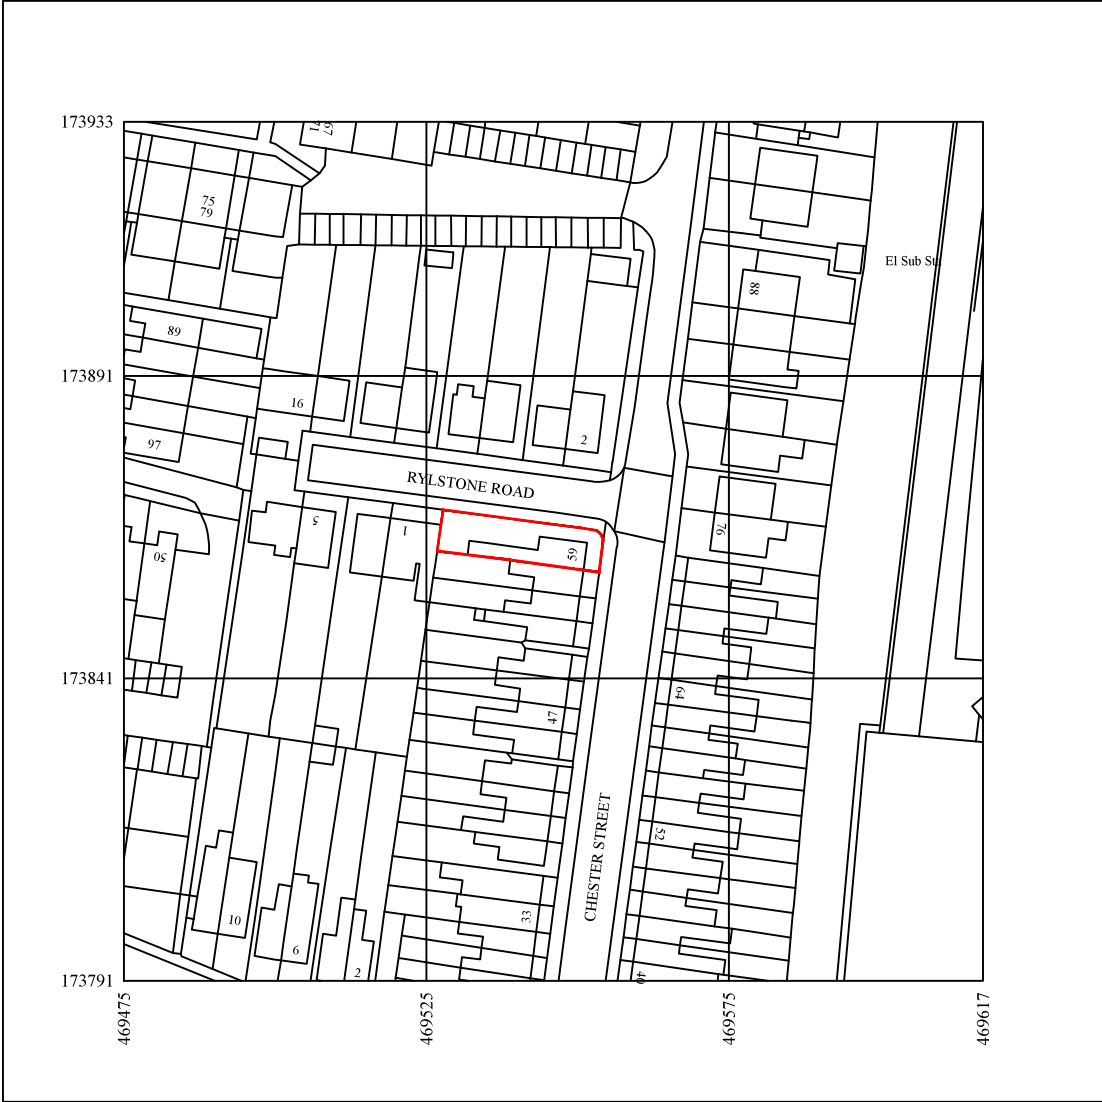

Location Plan - 1:1250
 Ordnance Survey Licence No. 100054135

CLIENT: Mrs Clarke		 info@escape-design.co.uk		
CONTRACT: 59 Chester Street, Reading RG30 1LL		DATE: JUL 2019	SCALE:1:1250 1:500 @ A3	DRAWN: KH
TITLE: Location and Block Plans		JOB No. 2105	DWG No: 05	REV: