




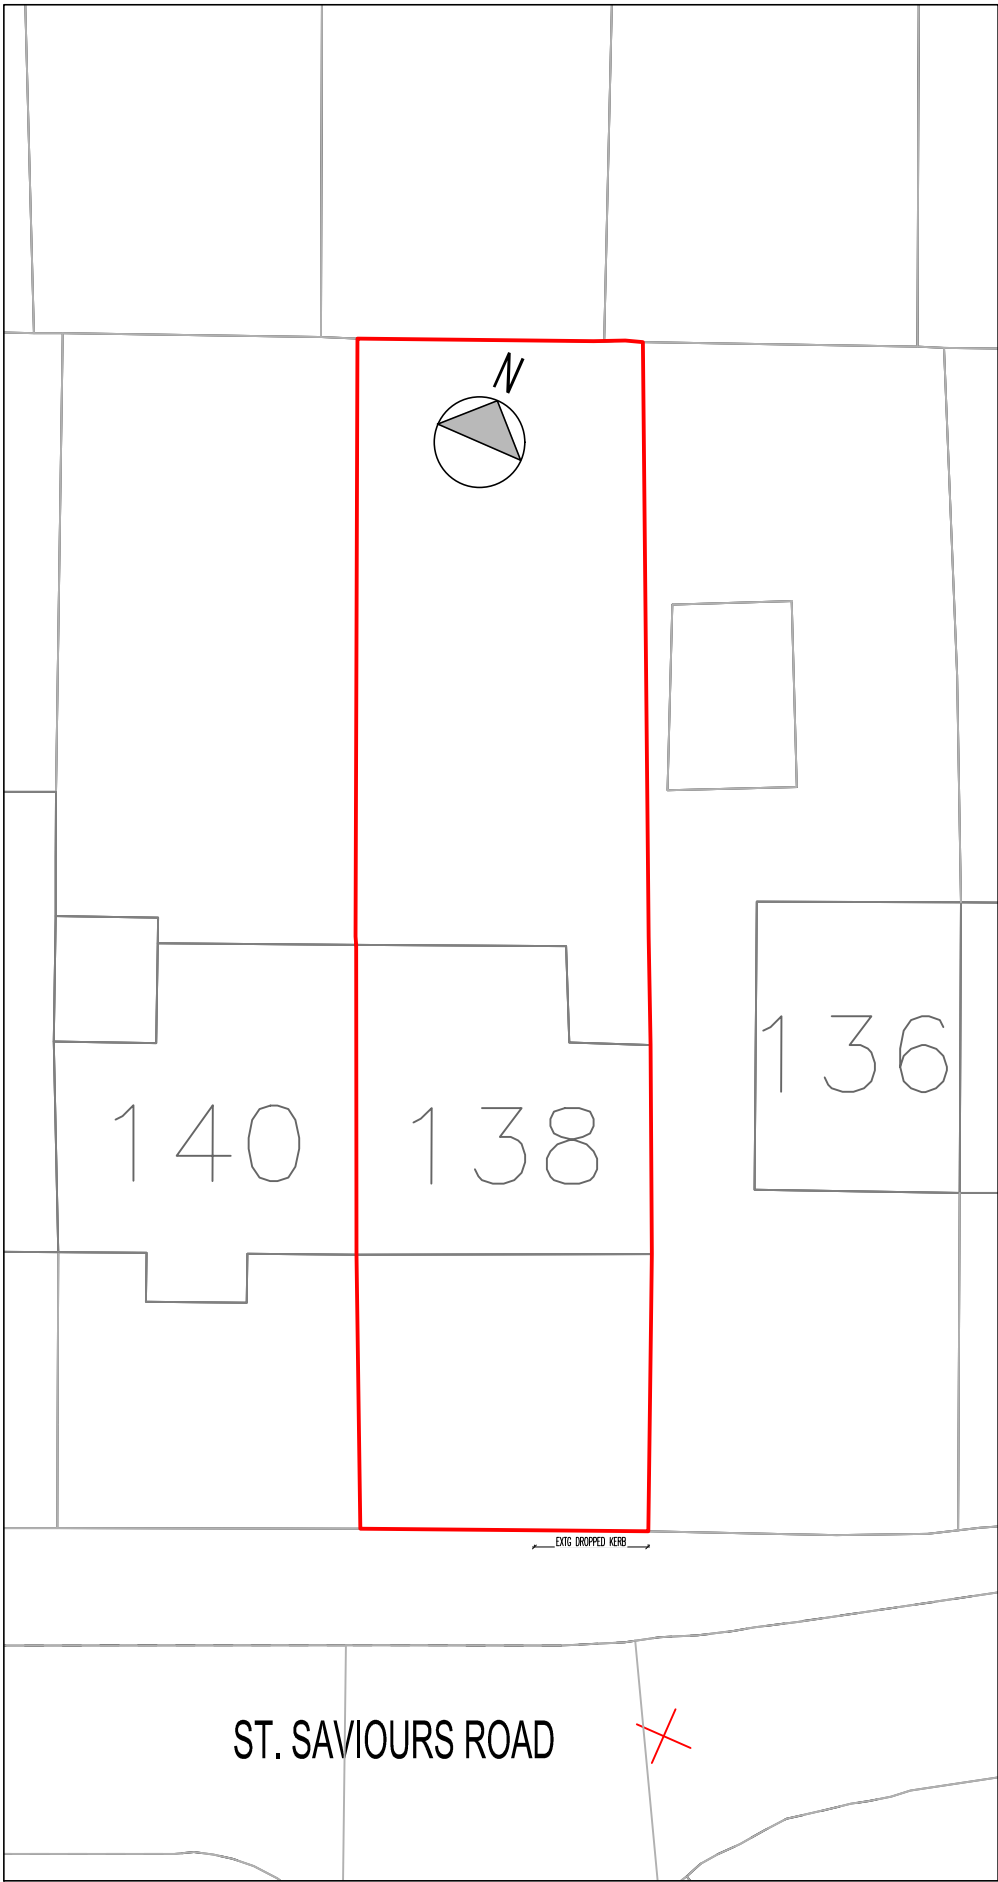

EXISTING BLOCK PLAN
SCALE 1/200

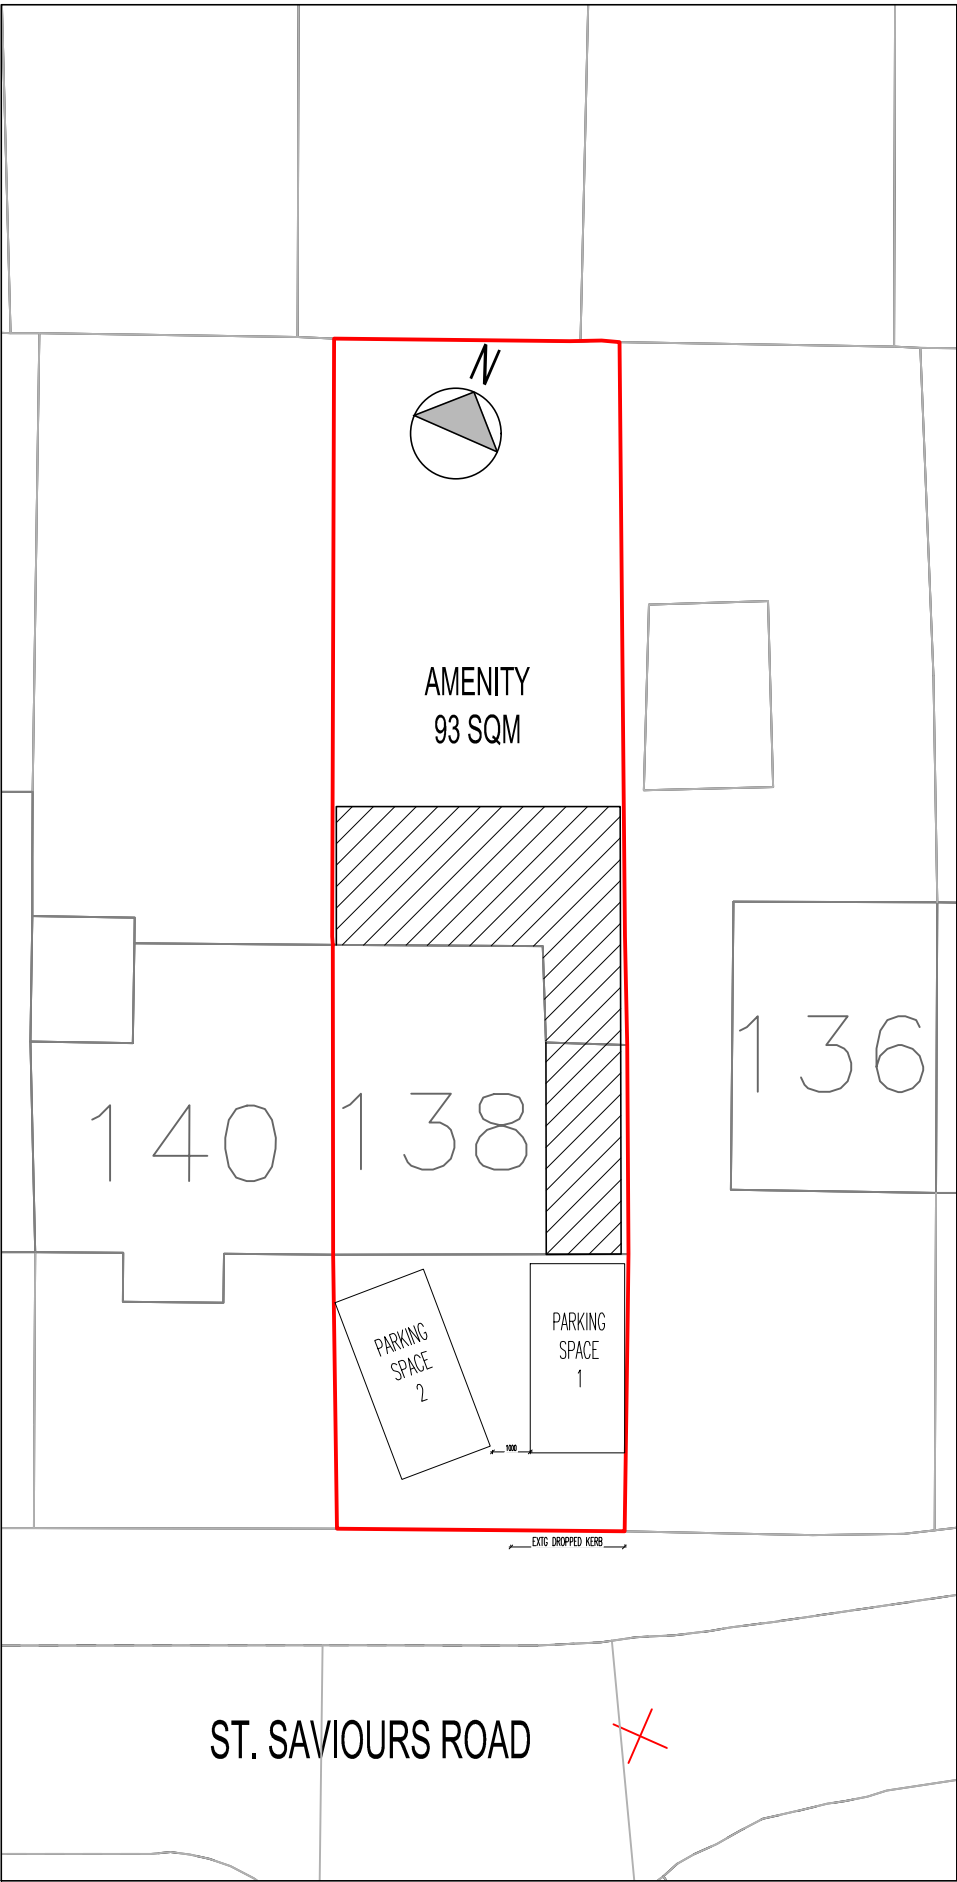


PROPOSED BLOCK PLAN
SCALE 1/200

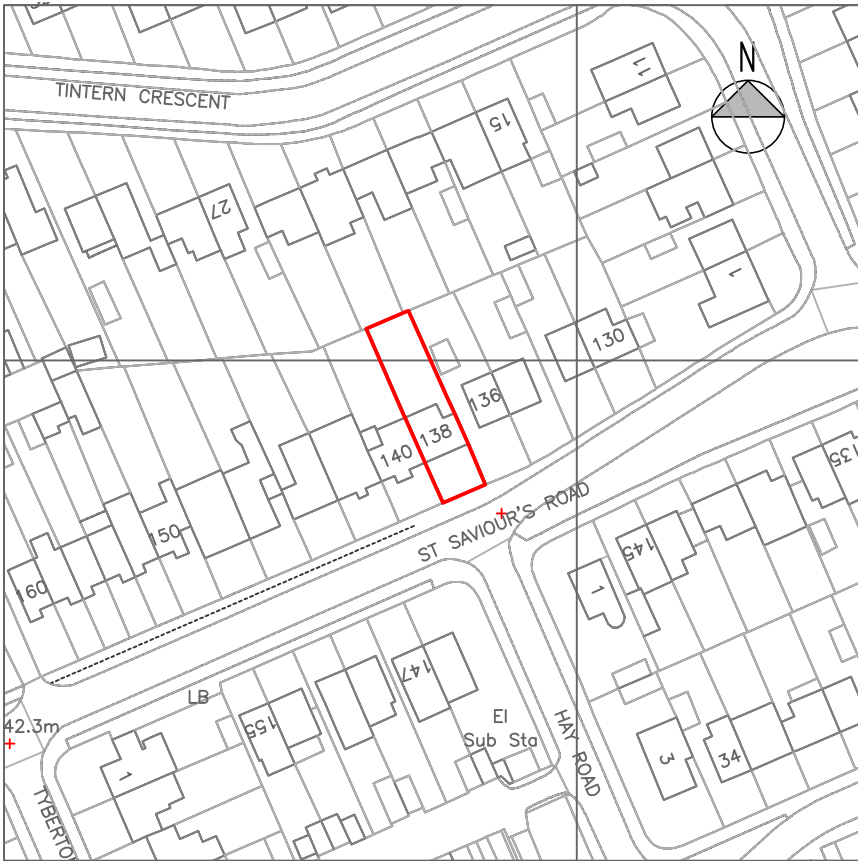

LOCATION PLAN
SCALE 1/1250

© Crown Copyright and database rights 2018 OS 100047
1:1250 SCALE BAR 0 12.5 25 37.5 50m 62.5m

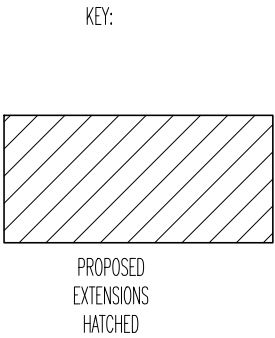

GENERAL NOTES:

REV		DATE	DESCRIPTION	REVISION
Architecture Planning				
22 WINDSOR ROAD SLOUGH BERKSHIRE SL1 2EJ TEL: 01753 709770 MOB: 0774 8716893 www.saassociates.uk.com				
SA ASSOCIATES Creating Space for You				
Registered LABC Partner with SLOUGH BOROUGH COUNCIL				
LABC				
CLIENT:				
MR. NARINDER VERDI 138 ST. SAVIOURS ROAD READING RG1 6ET				
PROJECT TITLE:				
DEMOLITION OF EXISTING SIDE GARAGE AND PROPOSED SINGLE STOREY SIDE AND REAR EXTENSION				
STATUS:				
PLANNING				
DRAWING TITLE				
EXISTING AND PROPOSED BLOCK PLAN LOCATION PLAN				
DRAWN	KEVIN/C	SCALE	1 / 200; 1/1250	DRAWING NO.
CHECKED	SIKANDAR	DATE	26 NOV. 2018	1877/PL/05
CERTIFIED		APPROVED		REV: