

Sources of Information

EXISTING BUILDING
MBS survey 3D Model received 07 June 2018
MBS18_841 Broad Street Mall, Reading.dwg

SURROUNDING BUILDINGS
Corstorphine & Wright Architects proposal 3D model
02 Nov 2018
16428-3D View - Exploded

Accuties wide area model received 01 April 2018
000222-Broad Street Mall,Reading_HD_MASTER.dwg

PROPOSED BUILDING
INFO 11 OCTOBER 2019 Updated 3D model
16428-BSM-CURRENT.dwg
Ajoining Hosier Street masterplan document
Hosier St Development Framework.pdf
received 21 May 2018

**AVISON
YOUNG**

08449 02 03 04
65 Gresham Street, London, EC2V 7NQ
www.gva.co.uk


Project Name
BROAD STREET MALL READING

Client
INCEPTION (READING) SARL

Drawing Title
TRANSIENT SHADOW ANALYSIS - JUNE 21
PROPOSED

Drawn By CC	Chk'd By	Scale @ A3 1/1500	Date 16 OCT 2019
----------------	----------	----------------------	---------------------

Project No. BR167_27	Drawing No. BRE_409	Revision -
-------------------------	------------------------	---------------

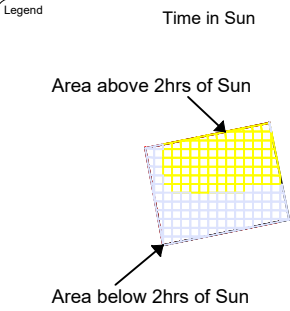

Sources of Information

EXISTING BUILDING
MBS survey 3D Model received 07 June 2018
MBS18_841 Broad Street Mall, Reading.dwg

SURROUNDING BUILDINGS
Corstorphine & Wright Architects proposal 3D model
02 Nov 2018
16428-3D View - Exploded

Accuties wide area model received 01 April 2018
000222-Broad Street Mall,Reading_HD_MASTER.dwg

PROPOSED BUILDING
INFO 11 OCTOBER 2019 Updated 3D model
16428-BSM-CURRENT.dwg
Ajoining Hosier Street masterplan document
Hosier St Development Framework.pdf
received 21 May 2018

**AVISON
YOUNG**

08449 02 03 04
65 Gresham Street, London, EC2V 7NQ
www.gva.co.uk



Project Name
BROAD STREET MALL READING

Client
INCEPTION (READING) SARL

Drawing Title
TRANSIENT SHADOW ANALYSIS - JUNE 21
PROPOSED

Drawn By CC	Chk'd By	Scale @ A3 1/1500	Date 16 OCT 2019
----------------	----------	----------------------	---------------------

Project No. BR167_27	Drawing No. BRE_410	Revision -
-------------------------	------------------------	---------------

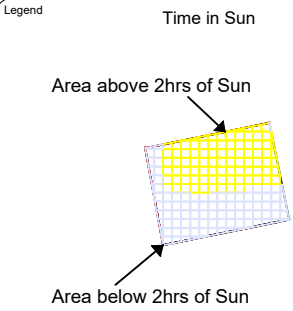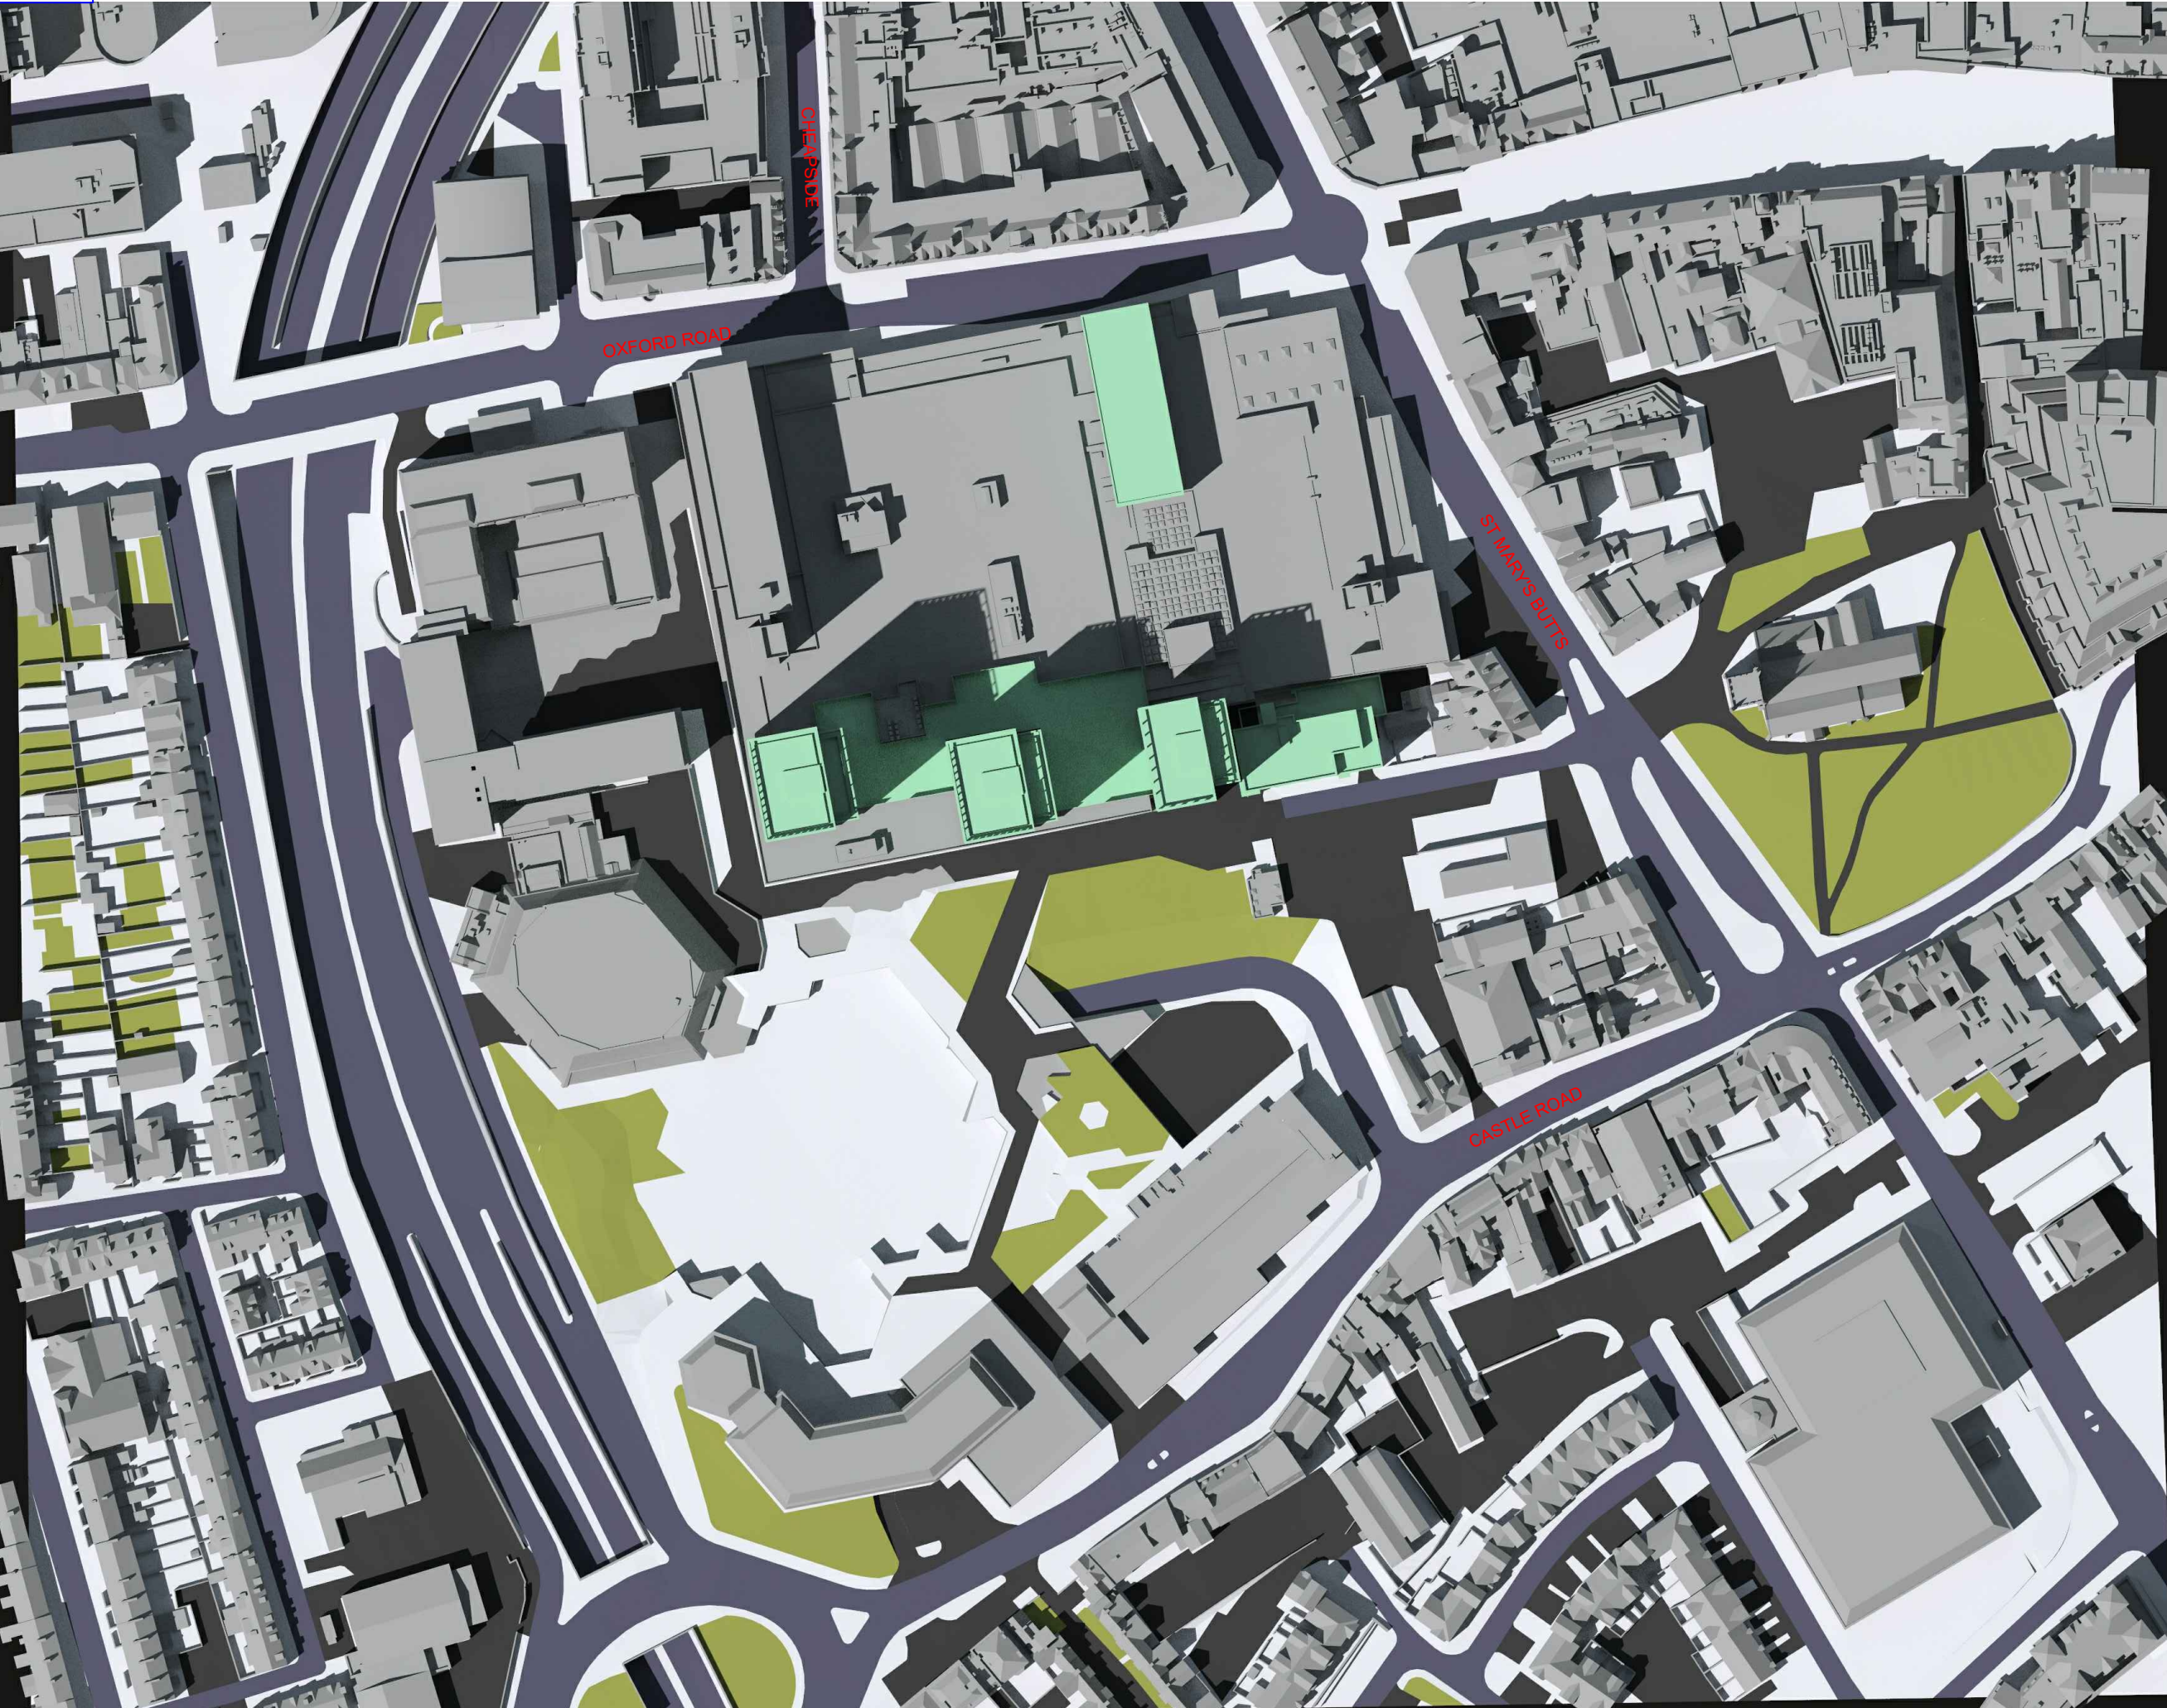

Sources of Information

EXISTING BUILDING
MBS survey 3D Model received 07 June 2018
MBS18_841 Broad Street Mall, Reading.dwg

SURROUNDING BUILDINGS
Corstorphine & Wright Architects proposal 3D model
02 Nov 2018
16428-3D View - Exploded

Accuties wide area model received 01 April 2018
000222-Broad Street Mall,Reading_HD_MASTER.dwg

PROPOSED BUILDING
INFO 11 OCTOBER 2019 Updated 3D model
16428-BSM-CURRENT.dwg
Ajoining Hosier Street masterplan document
Hosier St Development Framework.pdf
received 21 May 2018



08449 02 03 04
65 Gresham Street, London, EC2V 7NQ
www.gva.co.uk


Project Name
BROAD STREET MALL READING

Client
INCEPTION (READING) SARL

Drawing Title
TRANSIENT SHADOW ANALYSIS - JUNE 21
PROPOSED

Drawn By CC	Chk'd By CC	Scale @ A3 1/1500	Date 16 OCT 2019
-----------------------	-----------------------	-----------------------------	----------------------------

Project No. BR167_27	Drawing No. BRE_411	Revision -
--------------------------------	-------------------------------	----------------------

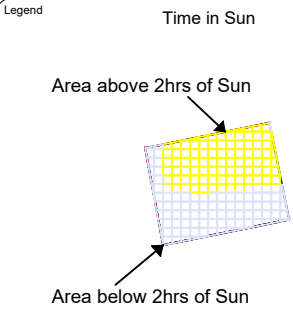

Sources of Information

EXISTING BUILDING
MBS survey 3D Model received 07 June 2018
MBS18_841 Broad Street Mall, Reading.dwg

SURROUNDING BUILDINGS
Corstorphine & Wright Architects proposal 3D model
02 Nov 2018
16428-3D View - Exploded

Accuties wide area model received 01 April 2018
000222-Broad Street Mall,Reading_HD_MASTER.dwg

PROPOSED BUILDING
INFO 11 OCTOBER 2019 Updated 3D model
16428-BSM-CURRENT.dwg
Ajoining Hosier Street masterplan document
Hosier St Development Framework.pdf
received 21 May 2018



08449 02 03 04
65 Gresham Street, London, EC2V 7NQ
www.gva.co.uk


Project Name
BROAD STREET MALL READING

Client
INCEPTION (READING) SARL

Drawing Title
TRANSIENT SHADOW ANALYSIS - JUNE 21
PROPOSED

Drawn By CC	Chk'd By	Scale @ A3 1/1500	Date 16 OCT 2019
----------------	----------	----------------------	---------------------

Project No. BR167_27	Drawing No. BRE_412	Revision -
-------------------------	------------------------	---------------

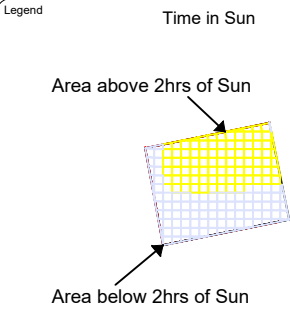

Sources of Information

EXISTING BUILDING
MBS survey 3D Model received 07 June 2018
MBS18_841 Broad Street Mall, Reading.dwg

SURROUNDING BUILDINGS
Corstorphine & Wright Architects proposal 3D model
02 Nov 2018
16428-3D View - Exploded

Accuties wide area model received 01 April 2018
000222-Broad Street Mall,Reading_HD_MASTER.dwg

PROPOSED BUILDING
INFO 11 OCTOBER 2019 Updated 3D model
16428-BSM-CURRENT.dwg
Ajoining Hosier Street masterplan document
Hosier St Development Framework.pdf
received 21 May 2018

**AVISON
YOUNG**

08449 02 03 04
65 Gresham Street, London, EC2V 7NQ
www.gva.co.uk


Project Name
BROAD STREET MALL READING

Client
INCEPTION (READING) SARL

Drawing Title
TRANSIENT SHADOW ANALYSIS - JUNE 21
PROPOSED

Drawn By CC	Chk'd By	Scale @ A3 1/1500	Date 16 OCT 2019
----------------	----------	----------------------	---------------------

Project No. BR167_27	Drawing No. BRE_413	Revision -
-------------------------	------------------------	---------------

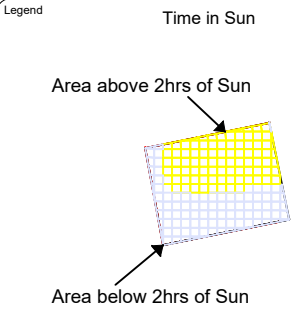

Sources of Information

EXISTING BUILDING
MBS survey 3D Model received 07 June 2018
MBS18_841 Broad Street Mall, Reading.dwg

SURROUNDING BUILDINGS
Corstorphine & Wright Architects proposal 3D model
02 Nov 2018
16428-3D View - Exploded

Accuties wide area model received 01 April 2018
000222-Broad Street Mall,Reading_HD_MASTER.dwg

PROPOSED BUILDING
INFO 11 OCTOBER 2019 Updated 3D model
16428-BSM-CURRENT.dwg
Ajoining Hosier Street masterplan document
Hosier St Development Framework.pdf
received 21 May 2018

**AVISON
YOUNG**

08449 02 03 04
65 Gresham Street, London, EC2V 7NQ
www.gva.co.uk


Project Name
BROAD STREET MALL READING

Client
INCEPTION (READING) SARL

Drawing Title
TRANSIENT SHADOW ANALYSIS - JUNE 21
PROPOSED

Drawn By CC	Chk'd By	Scale @ A3 1/1500	Date 16 OCT 2019
----------------	----------	----------------------	---------------------

Project No. BR167_27	Drawing No. BRE_414	Revision -
-------------------------	------------------------	---------------

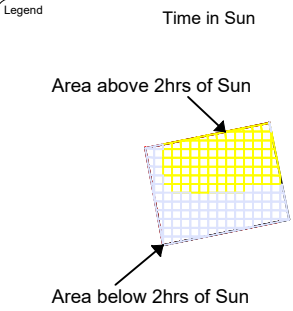

Sources of Information

EXISTING BUILDING
MBS survey 3D Model received 07 June 2018
MBS18_841 Broad Street Mall, Reading.dwg

SURROUNDING BUILDINGS
Corstorphine & Wright Architects proposal 3D model
02 Nov 2018
16428-3D View - Exploded

Accuties wide area model received 01 April 2018
000222-Broad Street Mall,Reading_HD_MASTER.dwg

PROPOSED BUILDING
INFO 11 OCTOBER 2019 Updated 3D model
16428-BSM-CURRENT.dwg
Ajoining Hosier Street masterplan document
Hosier St Development Framework.pdf
received 21 May 2018



08449 02 03 04
65 Gresham Street, London, EC2V 7NQ
www.gva.co.uk

Project Name
BROAD STREET MALL READING

Client
INCEPTION (READING) SARL


Drawing Title
TRANSIENT SHADOW ANALYSIS - JUNE 21
PROPOSED

Drawn By CC	Chk'd By	Scale @ A3 1/1500	Date 16 OCT 2019
-----------------------	-----------------	-----------------------------	----------------------------

Project No. BR167_27	Drawing No. BRE_415	Revision -
--------------------------------	-------------------------------	----------------------



This drawing is Copyright © of GVA Grimley Limited.
Do not scale this drawing.
All dimensions to be checked on site. Drawing to be read in conjunction with any specifications, schedules and Consultants drawings and details.

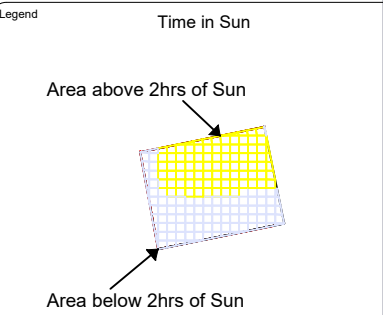

Sources of Information

EXISTING BUILDING
MBS survey 3D Model received 07 June 2018
MBS18_841 Broad Street Mall, Reading.dwg

SURROUNDING BUILDINGS
Corstorphine & Wright Architects proposal 3D model
02 Nov 2018
16428-3D View - Exploded

Accuties wide area model received 01 April 2018
000222-Broad Street Mall,Reading_HD_MASTER.dwg

PROPOSED BUILDING
INFO 11 OCTOBER 2019 Updated 3D model
16428-BSM-CURRENT.dwg

Ajoining Hosier Street masterplan document
Hosier St Development Framework.pdf
received 21 May 2018

**AVISON
YOUNG**

08449 02 03 04
65 Gresham Street, London, EC2V 7NQ
www.gva.co.uk


Project Name
BROAD STREET MALL READING

Client
INCEPTION (READING) SARL


Drawing Title
TRANSIENT SHADOW ANALYSIS - JUNE 21
PROPOSED

Drawn By CC	Chk'd By	Scale @ A3 1/1500	Date 16 OCT 2019
----------------	----------	----------------------	---------------------

Project No. BR167_27	Drawing No. BRE_416	Revision -
-------------------------	------------------------	---------------

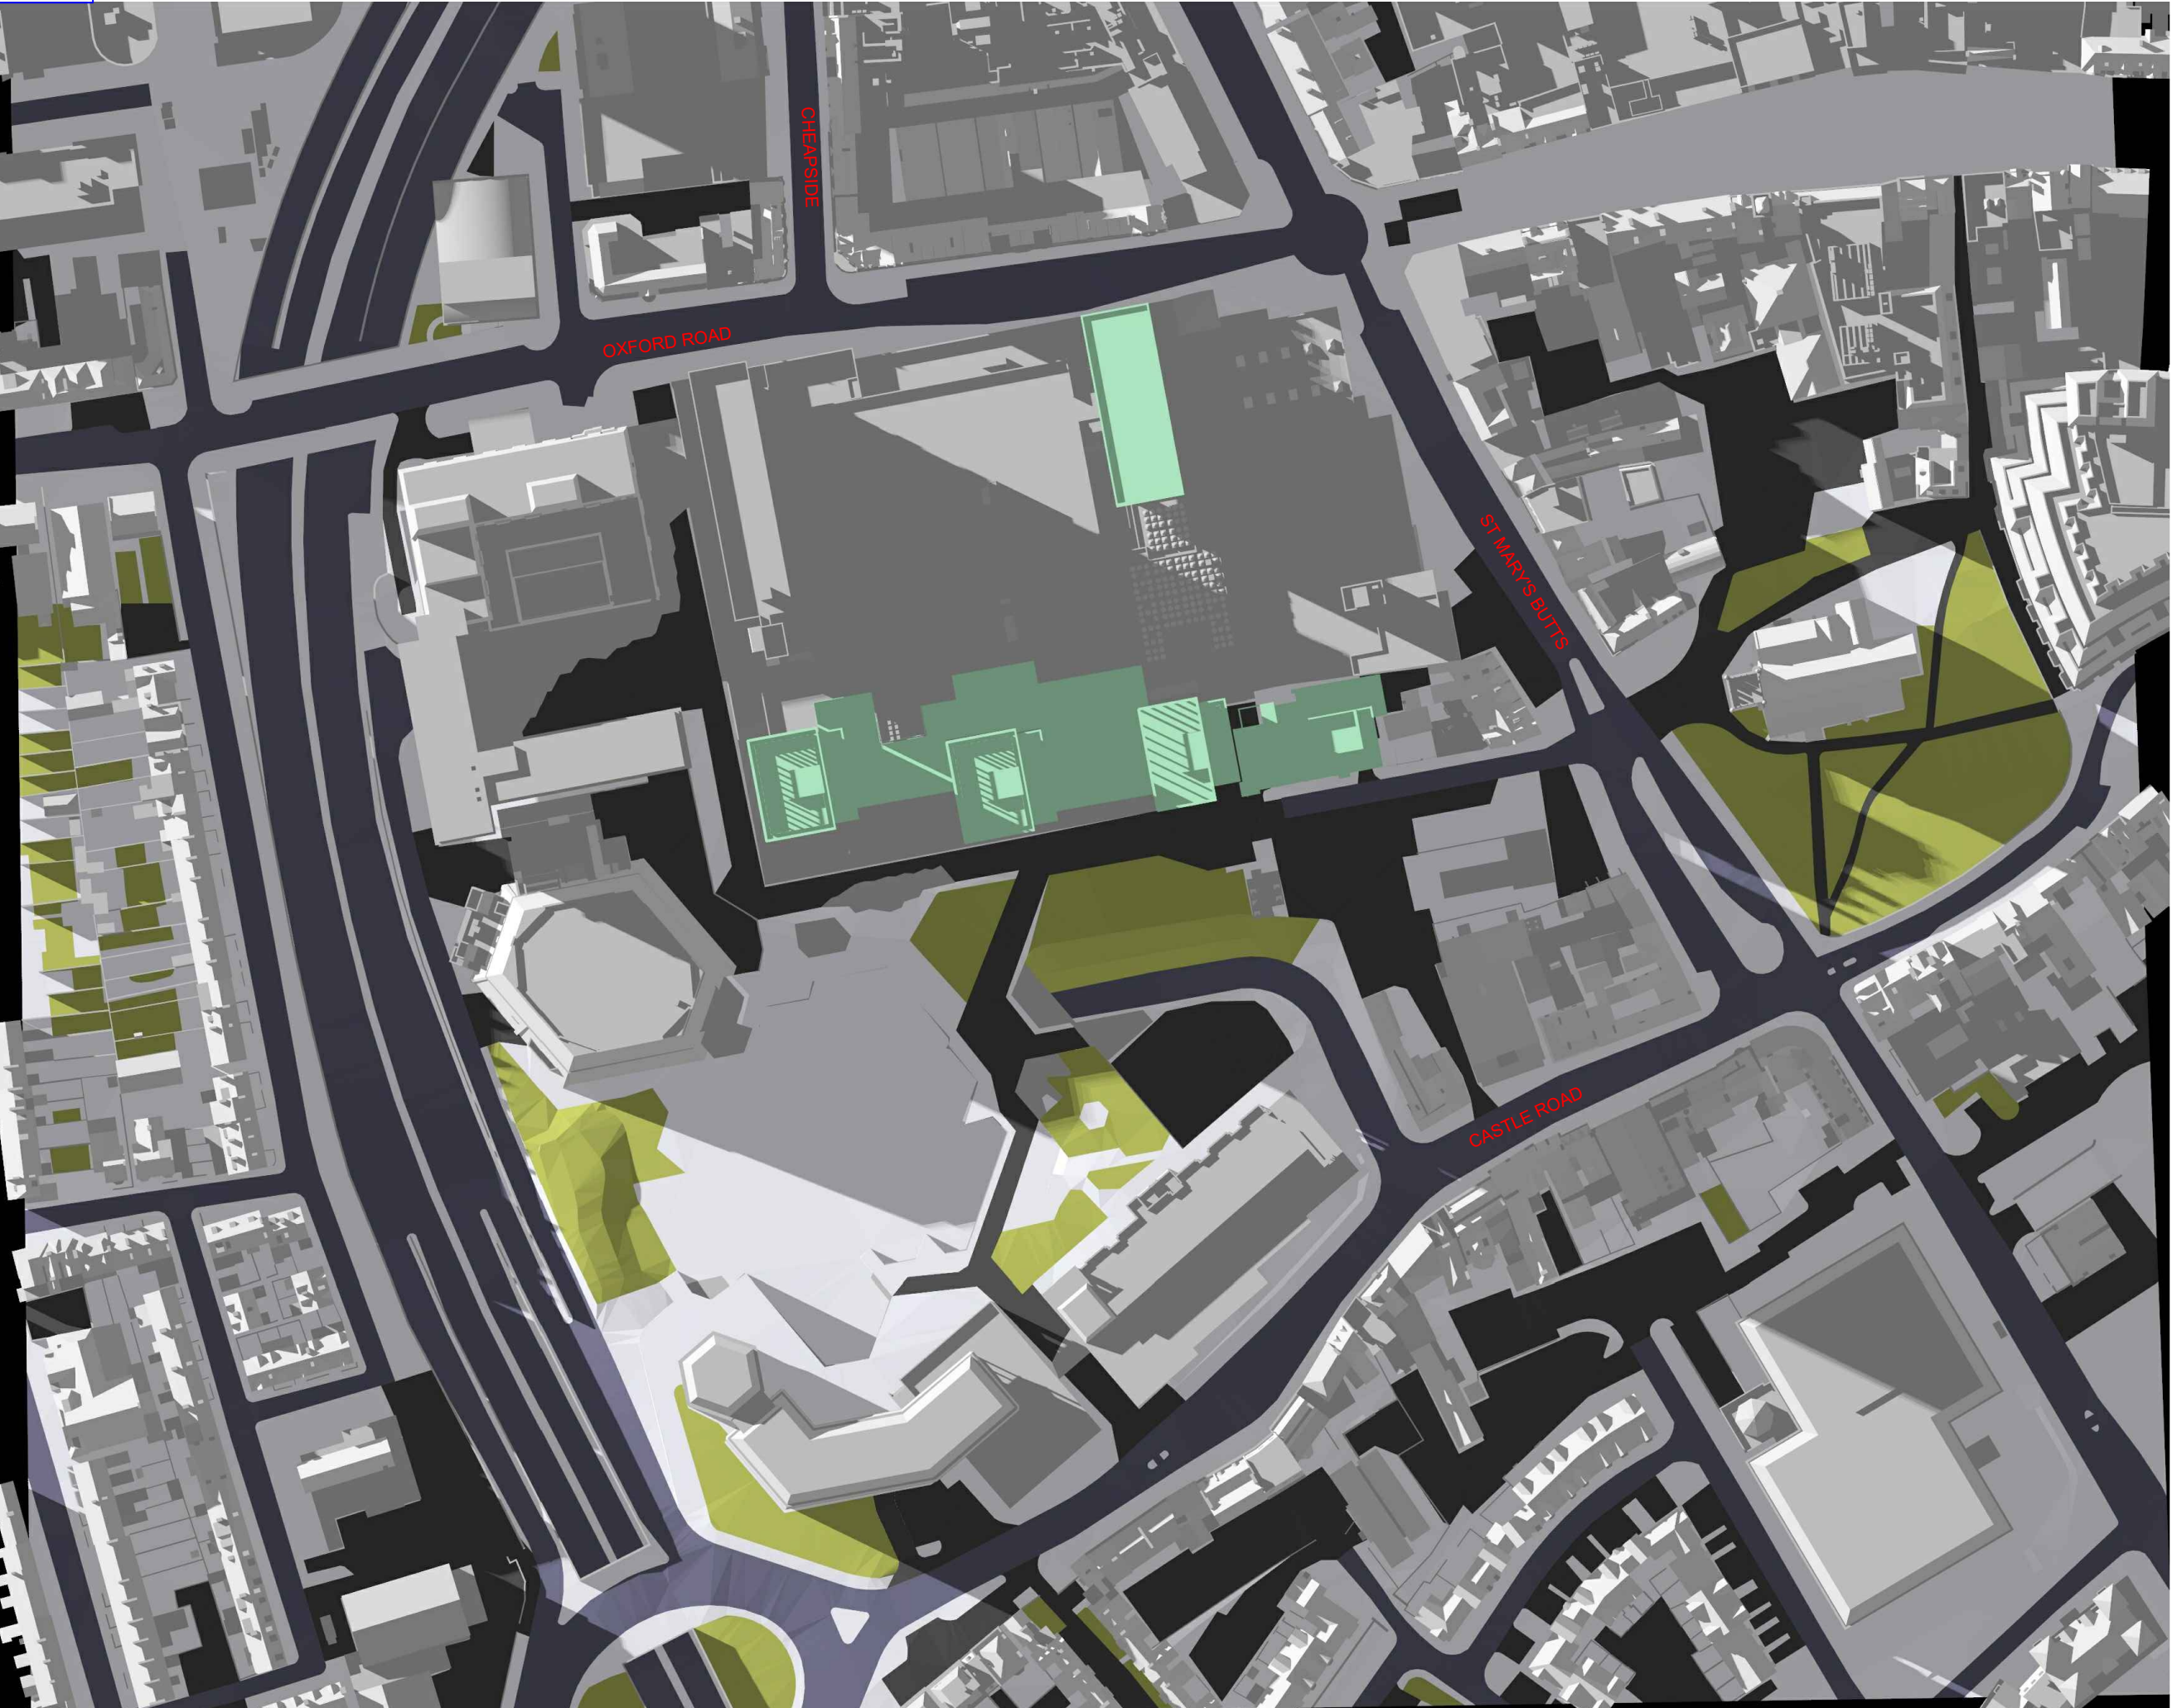

This drawing is Copyright © of GVA Grimley Limited.
Do not scale this drawing.
All dimensions to be checked on site. Drawing to be read in conjunction with any specifications, schedules and Consultants drawings and details.

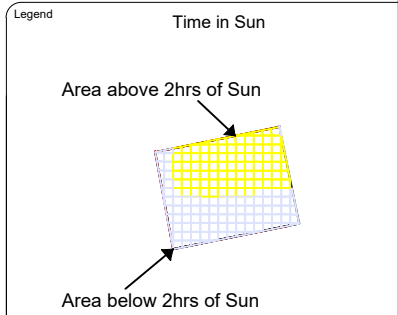

Sources of Information

EXISTING BUILDING
MBS survey 3D Model received 07 June 2018
MBS18_841 Broad Street Mall, Reading.dwg

SURROUNDING BUILDINGS
Corstorphine & Wright Architects proposal 3D model
02 Nov 2018
16428-3D View - Exploded


Accuties wide area model received 01 April 2018
000222-Broad Street Mall,Reading_HD_MASTER.dwg

PROPOSED BUILDING
INFO 11 OCTOBER 2019 Updated 3D model
16428-BSM-CURRENT.dwg
Ajoining Hosier Street masterplan document
Hosier St Development Framework.pdf
received 21 May 2018

**AVISON
YOUNG**

08449 02 03 04
65 Gresham Street, London, EC2V 7NQ
www.gva.co.uk

Project Name BROAD STREET MALL READING			
Client INCEPTION (READING) SARL			
Drawing Title TRANSIENT SHADOW ANALYSIS - JUNE 21 PROPOSED			
Drawn By CC	Chk'd By	Scale @ A3 1/1500	Date 16 OCT 2019
Project No. BR167_27	Drawing No. BRE_417	Revision -	

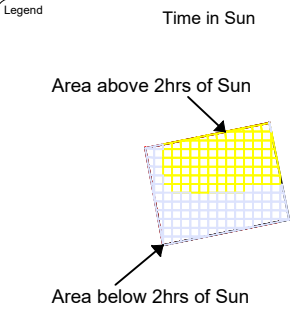

Sources of Information

EXISTING BUILDING
MBS survey 3D Model received 07 June 2018
MBS18_841 Broad Street Mall, Reading.dwg

SURROUNDING BUILDINGS
Corstorphine & Wright Architects proposal 3D model
02 Nov 2018
16428-3D View - Exploded

Accuties wide area model received 01 April 2018
000222-Broad Street Mall,Reading_HD_MASTER.dwg

PROPOSED BUILDING
INFO 11 OCTOBER 2019 Updated 3D model
16428-BSM-CURRENT.dwg
Ajoining Hosier Street masterplan document
Hosier St Development Framework.pdf
received 21 May 2018



08449 02 03 04
65 Gresham Street, London, EC2V 7NQ
www.gva.co.uk


Project Name
BROAD STREET MALL READING

Client
INCEPTION (READING) SARL

Drawing Title
TRANSIENT SHADOW ANALYSIS - DEC 21
EXISTING

Drawn By CC	Chk'd By	Scale @ A3 1/1500	Date 16 OCT 2019
----------------	----------	----------------------	---------------------

Project No. BR167_27	Drawing No. BRE_418	Revision -
-------------------------	------------------------	---------------

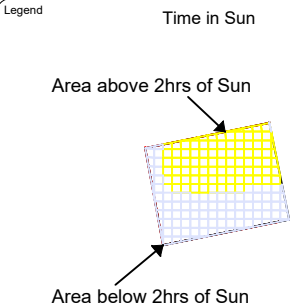

Sources of Information

EXISTING BUILDING
MBS survey 3D Model received 07 June 2018
MBS18_841 Broad Street Mall, Reading.dwg

SURROUNDING BUILDINGS
Corstorphine & Wright Architects proposal 3D model
02 Nov 2018
16428-3D View - Exploded

Accutities wide area model received 01 April 2018
000222-Broad Street Mall,Reading_HD_MASTER.dwg

PROPOSED BUILDING
INFO 11 OCTOBER 2019 Updated 3D model
16428-BSM-CURRENT.dwg
Ajoining Hosier Street masterplan document
Hosier St Development Framework.pdf
received 21 May 2018

**AVISON
YOUNG**

08449 02 03 04
65 Gresham Street, London, EC2V 7NQ
www.gva.co.uk



Project Name
BROAD STREET MALL READING

Client
INCEPTION (READING) SARL

Drawing Title
TRANSIENT SHADOW ANALYSIS - DEC 21
EXISTING

Drawn By CC	Chk'd By	Scale @ A3 1/1500	Date 16 OCT 2019
----------------	----------	----------------------	---------------------

Project No. BR167_27	Drawing No. BRE_419	Revision -
-------------------------	------------------------	---------------

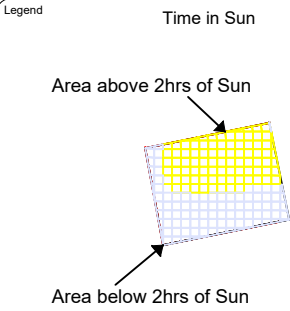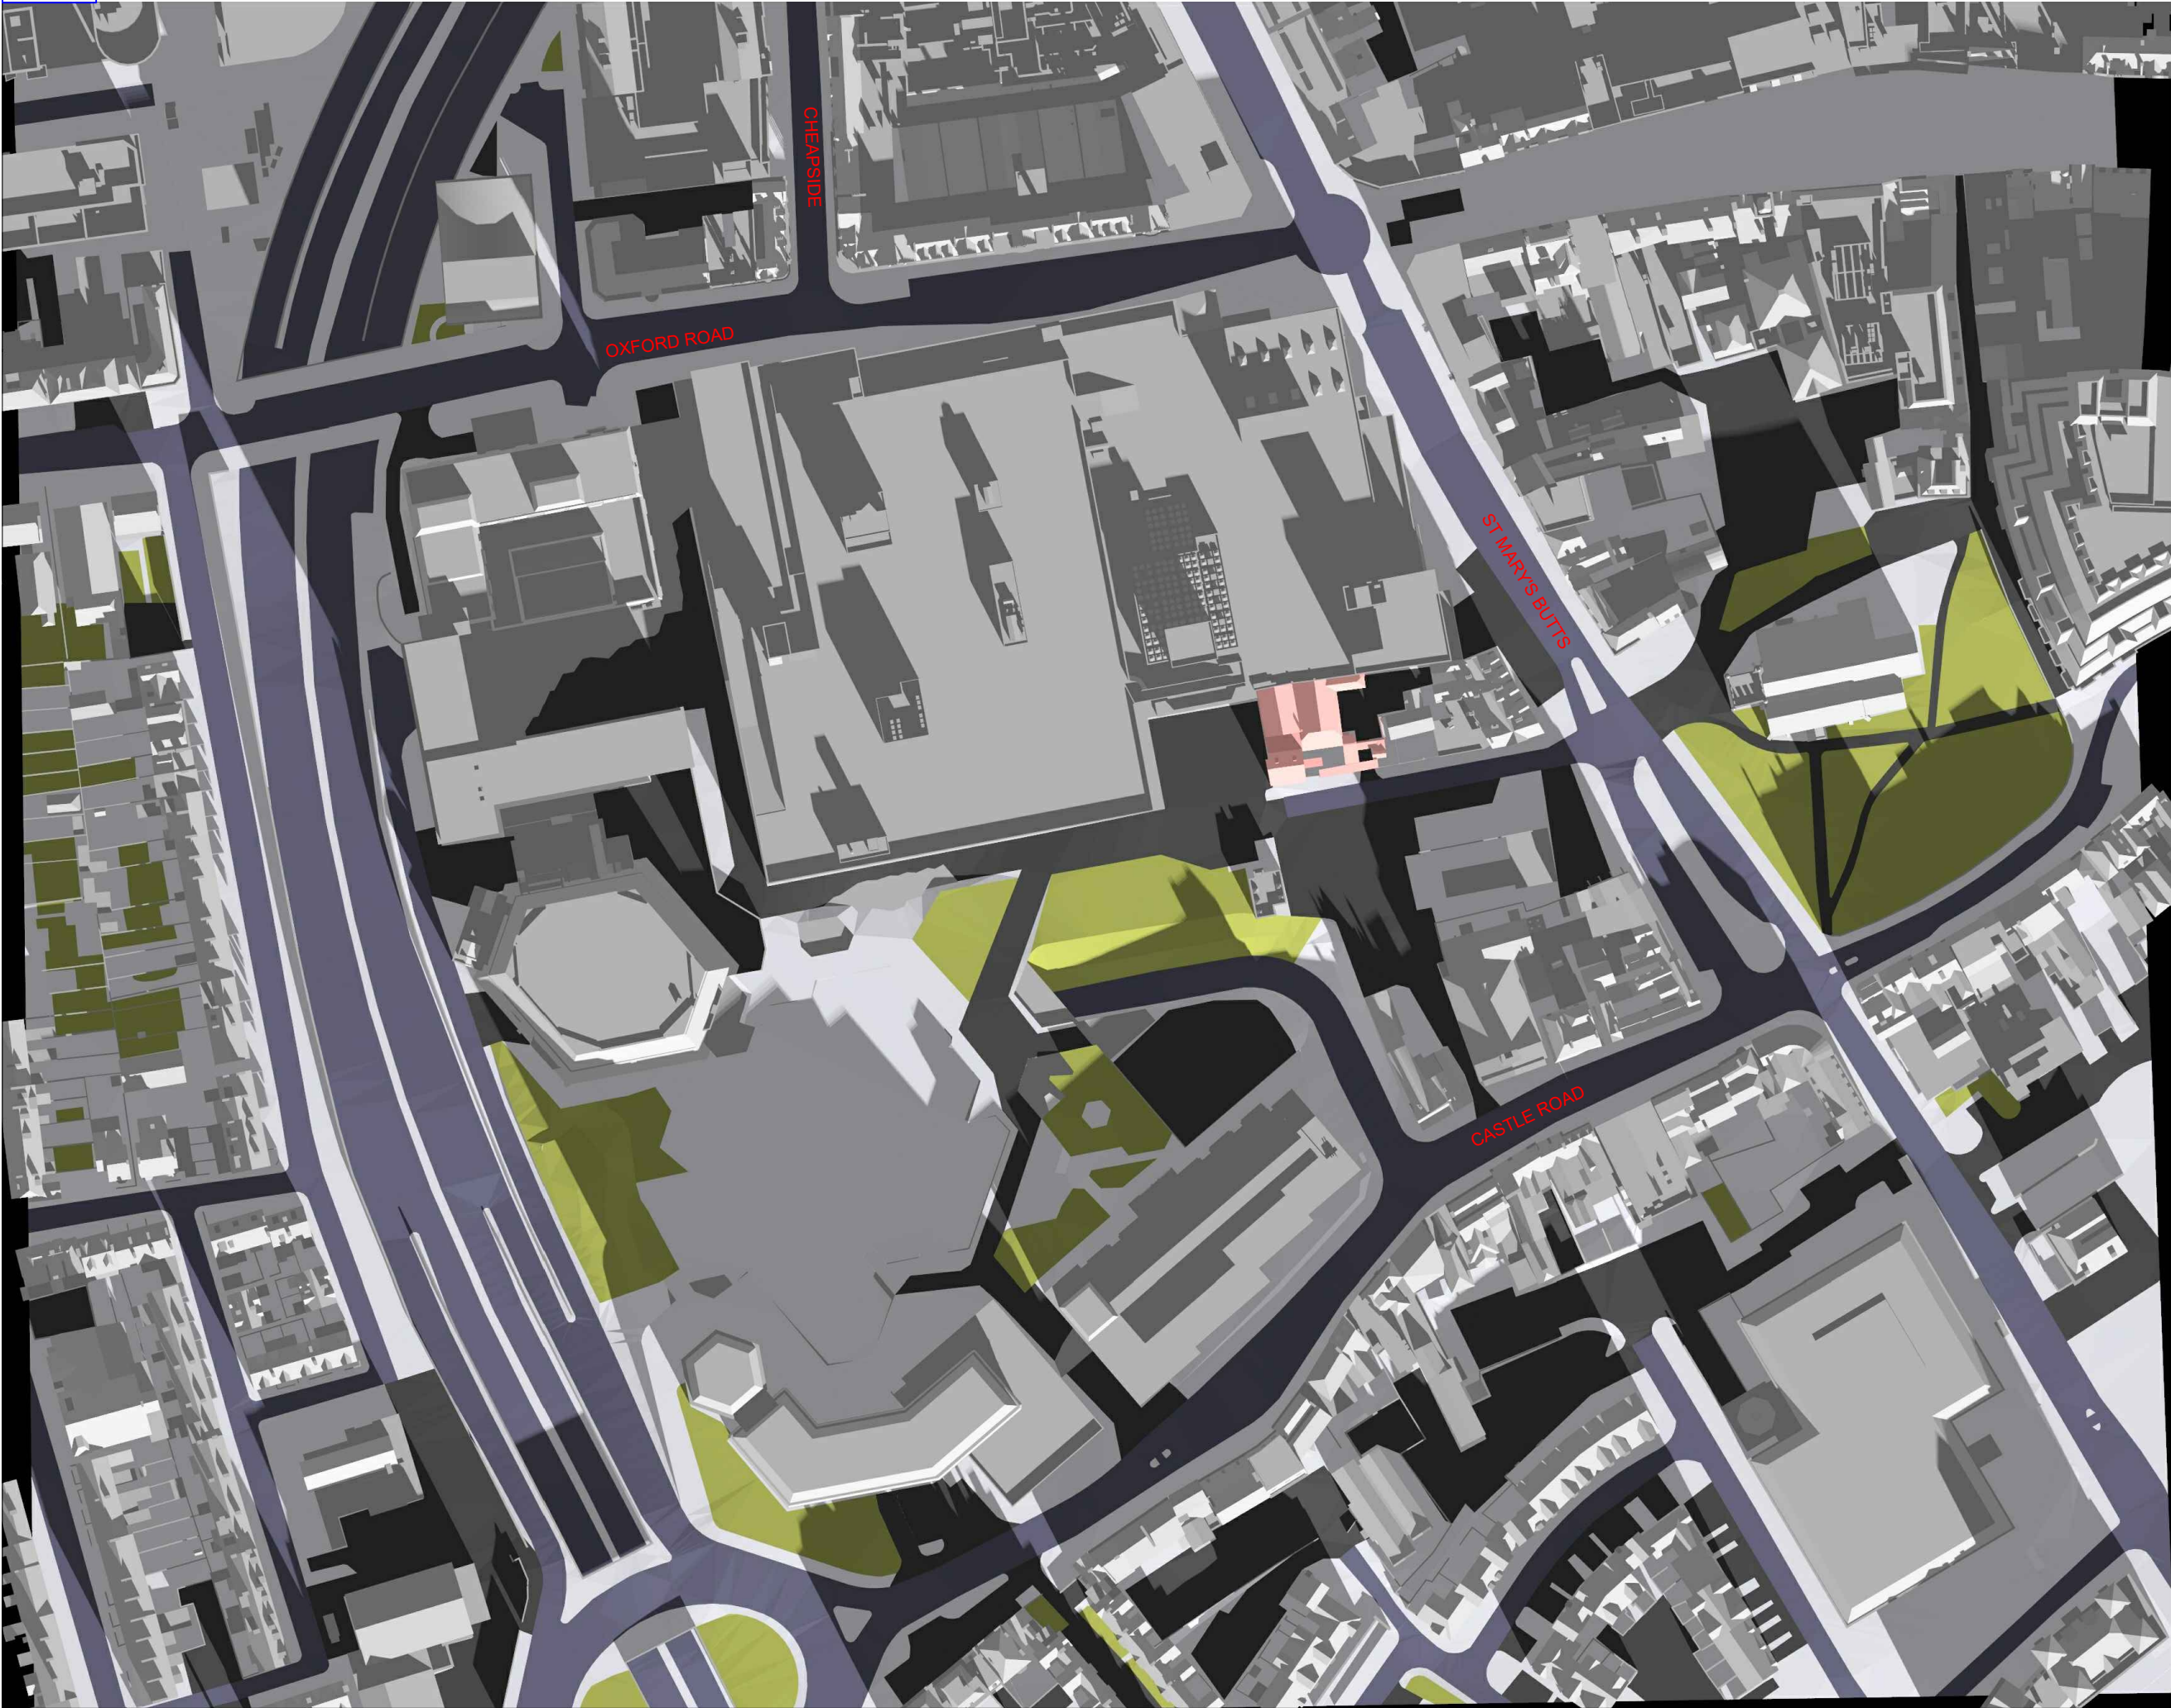

Sources of Information

EXISTING BUILDING
MBS survey 3D Model received 07 June 2018
MBS18_841 Broad Street Mall, Reading.dwg

SURROUNDING BUILDINGS
Corstorphine & Wright Architects proposal 3D model
02 Nov 2018
16428-3D View - Exploded

Accucities wide area model received 01 April 2018
000222-Broad Street Mall,Reading_HD_MASTER.dwg

PROPOSED BUILDING
INFO 11 OCTOBER 2019 Updated 3D model
16428-BSM-CURRENT.dwg
Ajoining Hosier Street masterplan document
Hosier St Development Framework.pdf
received 21 May 2018

**AVISON
YOUNG**

08449 02 03 04
65 Gresham Street, London, EC2V 7NQ
www.gva.co.uk



Project Name
BROAD STREET MALL READING

Client
INCEPTION (READING) SARL

Drawing Title
TRANSIENT SHADOW ANALYSIS - DEC 21
EXISTING

Drawn By CC	Chk'd By	Scale @ A3 1/1500	Date 16 OCT 2019
----------------	----------	----------------------	---------------------

Project No. BR167_27	Drawing No. BRE_420	Revision -
-------------------------	------------------------	---------------

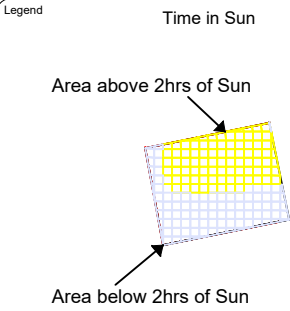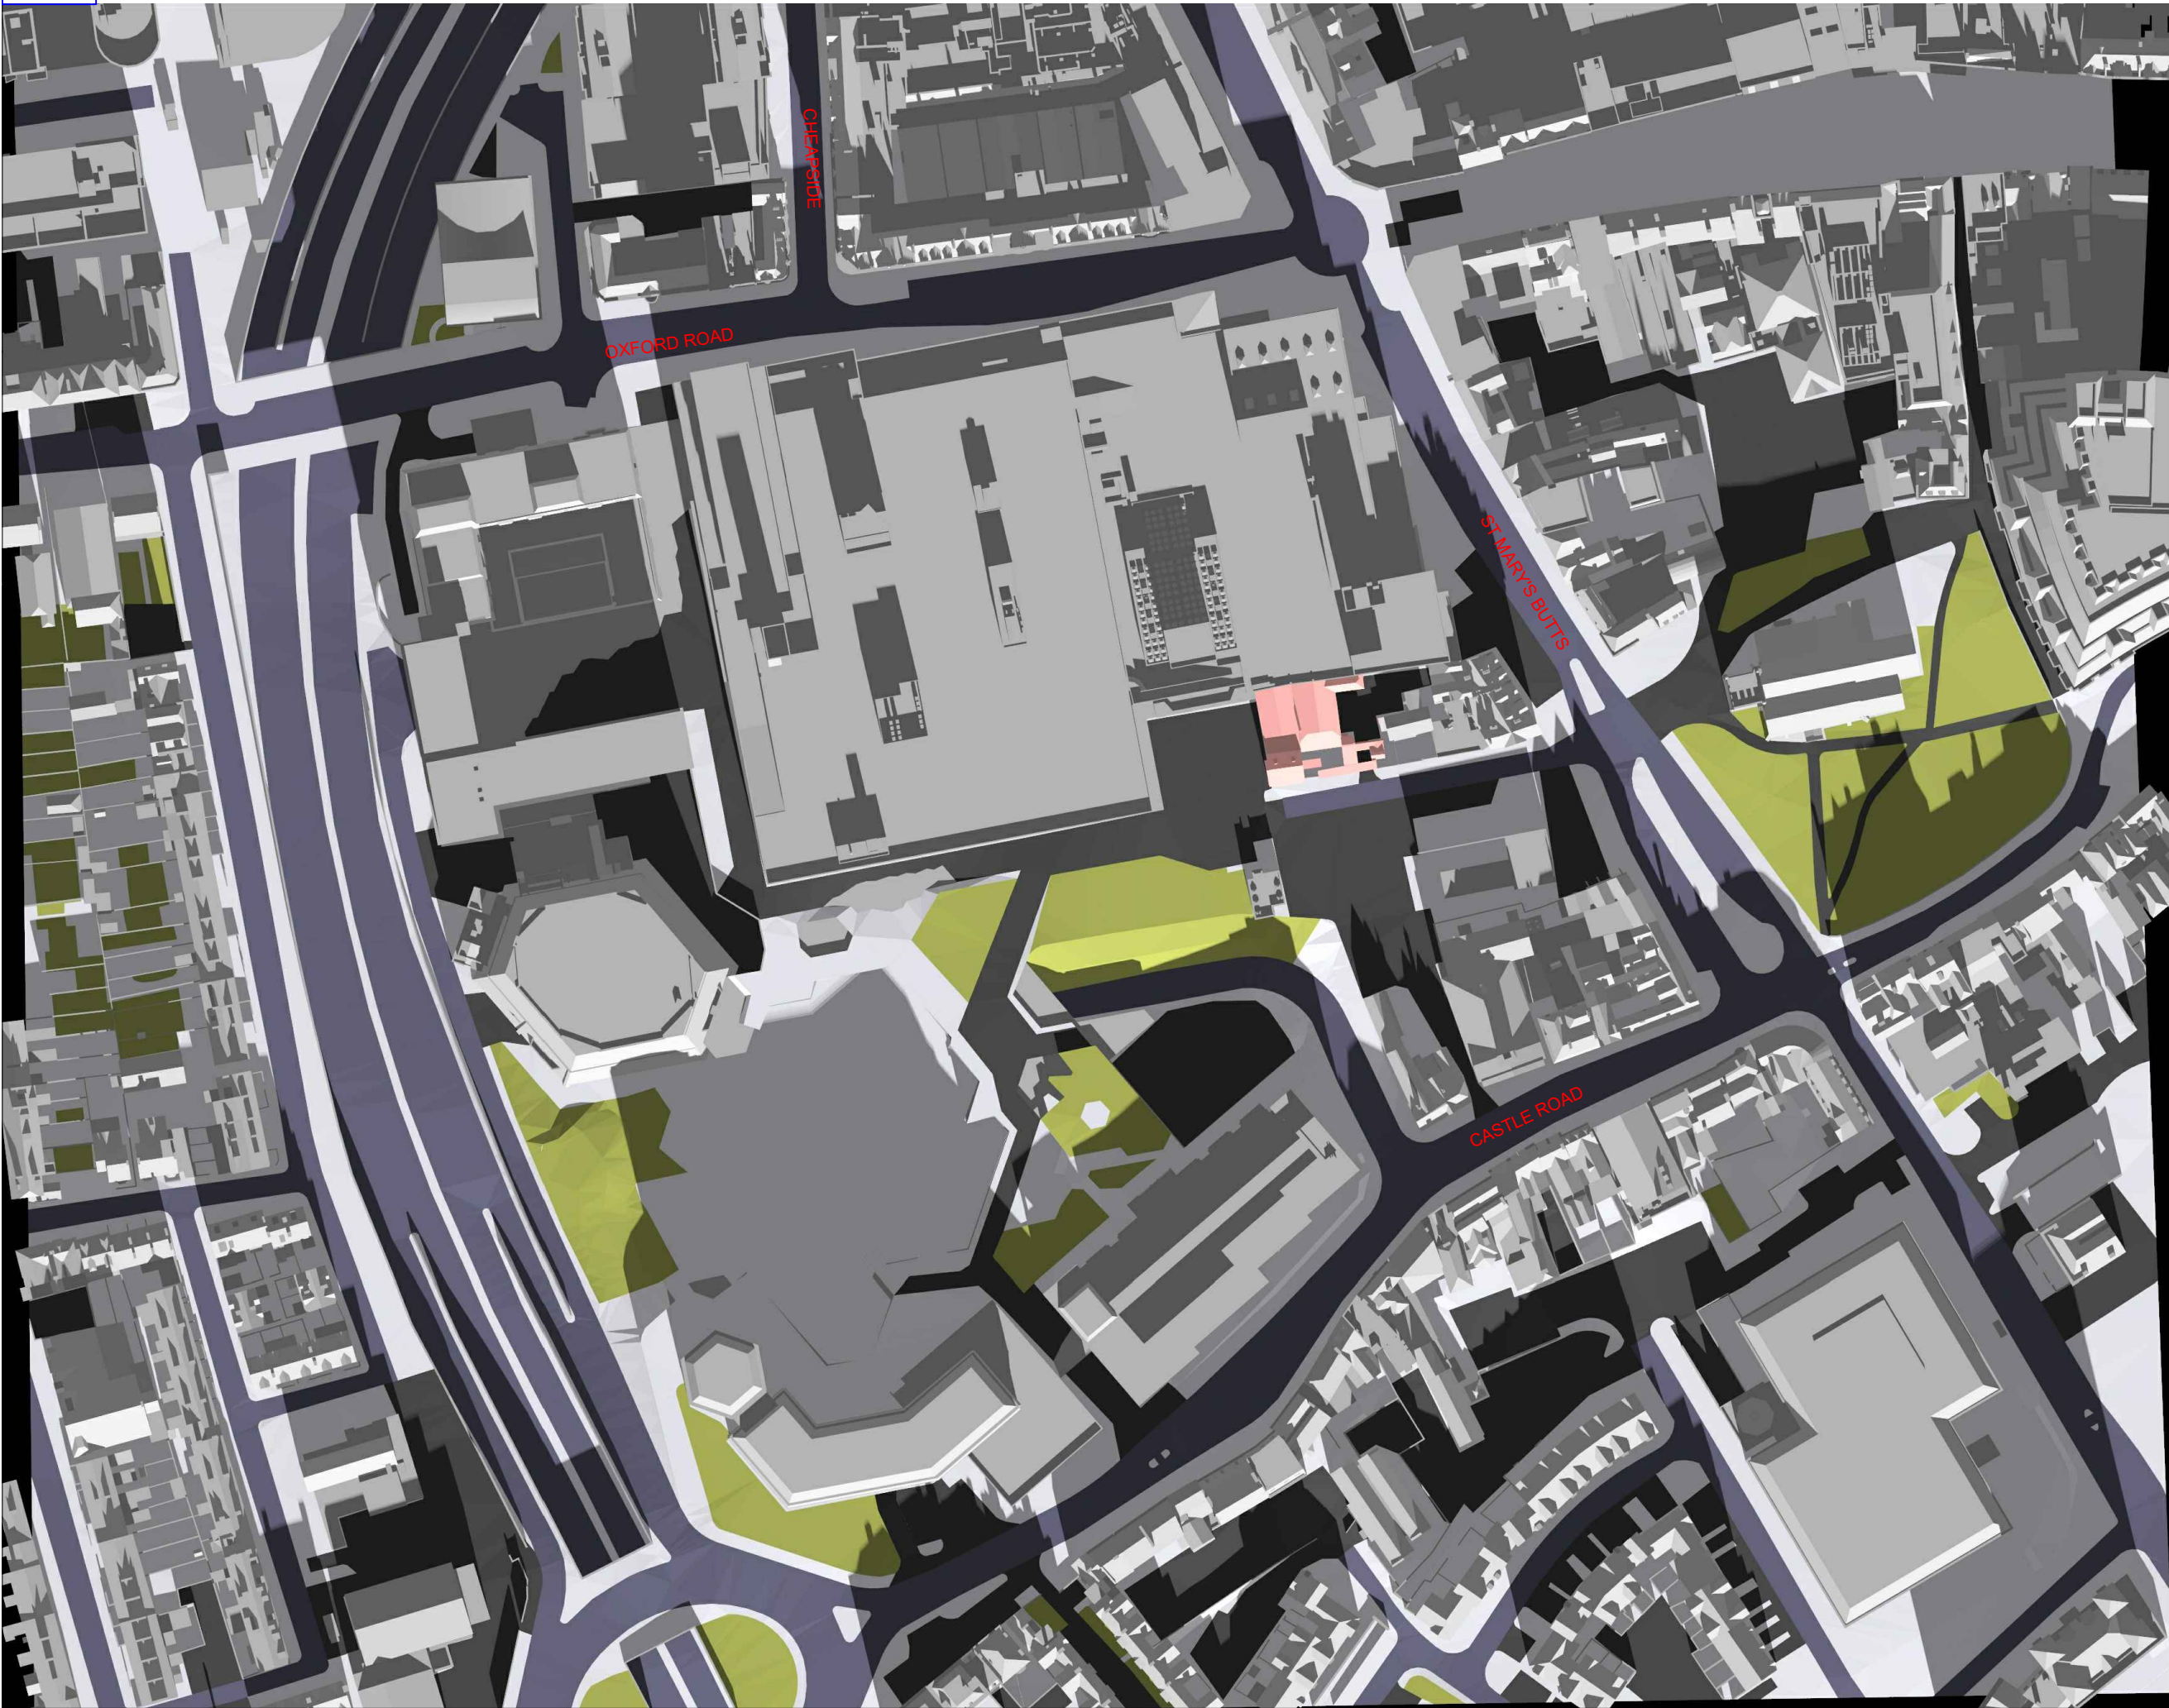

Sources of Information

EXISTING BUILDING
MBS survey 3D Model received 07 June 2018
MBS18_841 Broad Street Mall, Reading.dwg

SURROUNDING BUILDINGS
Corstorphine & Wright Architects proposal 3D model
02 Nov 2018
16428-3D View - Exploded

Accuties wide area model received 01 April 2018
000222-Broad Street Mall,Reading_HD_MASTER.dwg

PROPOSED BUILDING
INFO 11 OCTOBER 2019 Updated 3D model
16428-BSM-CURRENT.dwg
Ajoining Hosier Street masterplan document
Hosier St Development Framework.pdf
received 21 May 2018

**AVISON
YOUNG**

08449 02 03 04
65 Gresham Street, London, EC2V 7NQ
www.gva.co.uk


Project Name
BROAD STREET MALL READING

Client
INCEPTION (READING) SARL

Drawing Title
TRANSIENT SHADOW ANALYSIS - DEC 21
EXISTING

Drawn By CC	Chk'd By	Scale @ A3 1/1500	Date 16 OCT 2019
----------------	----------	----------------------	---------------------

Project No. BR167_27	Drawing No. BRE_421	Revision -
-------------------------	------------------------	---------------

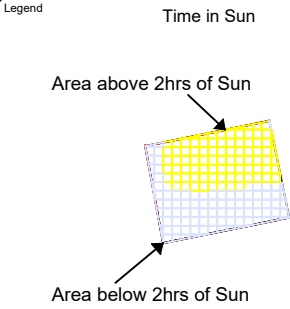

Sources of Information

EXISTING BUILDING
MBS survey 3D Model received 07 June 2018
MBS18_841 Broad Street Mall, Reading.dwg

SURROUNDING BUILDINGS
Corstorphine & Wright Architects proposal 3D model
02 Nov 2018
16428-3D View - Exploded

Accuties wide area model received 01 April 2018
000222-Broad Street Mall,Reading_HD_MASTER.dwg

PROPOSED BUILDING
INFO 11 OCTOBER 2019 Updated 3D model
16428-BSM-CURRENT.dwg
Ajoining Hosier Street masterplan document
Hosier St Development Framework.pdf
received 21 May 2018



08449 02 03 04
65 Gresham Street, London, EC2V 7NQ
www.gva.co.uk

Project Name
BROAD STREET MALL READING

Client
INCEPTION (READING) SARL

Drawing Title
TRANSIENT SHADOW ANALYSIS - DEC 21
EXISTING

Drawn By CC	Chk'd By CC	Scale @ A3 1/1500	Date 16 OCT 2019
-----------------------	-----------------------	-----------------------------	----------------------------

Project No. BR167_27	Drawing No. BRE_422	Revision -
--------------------------------	-------------------------------	----------------------