



DEVELOPMENTS IN DESIGN LTD

WWW.DEVELOPMENTSINDSIGN.CO.UK
TEL.0118 9797484

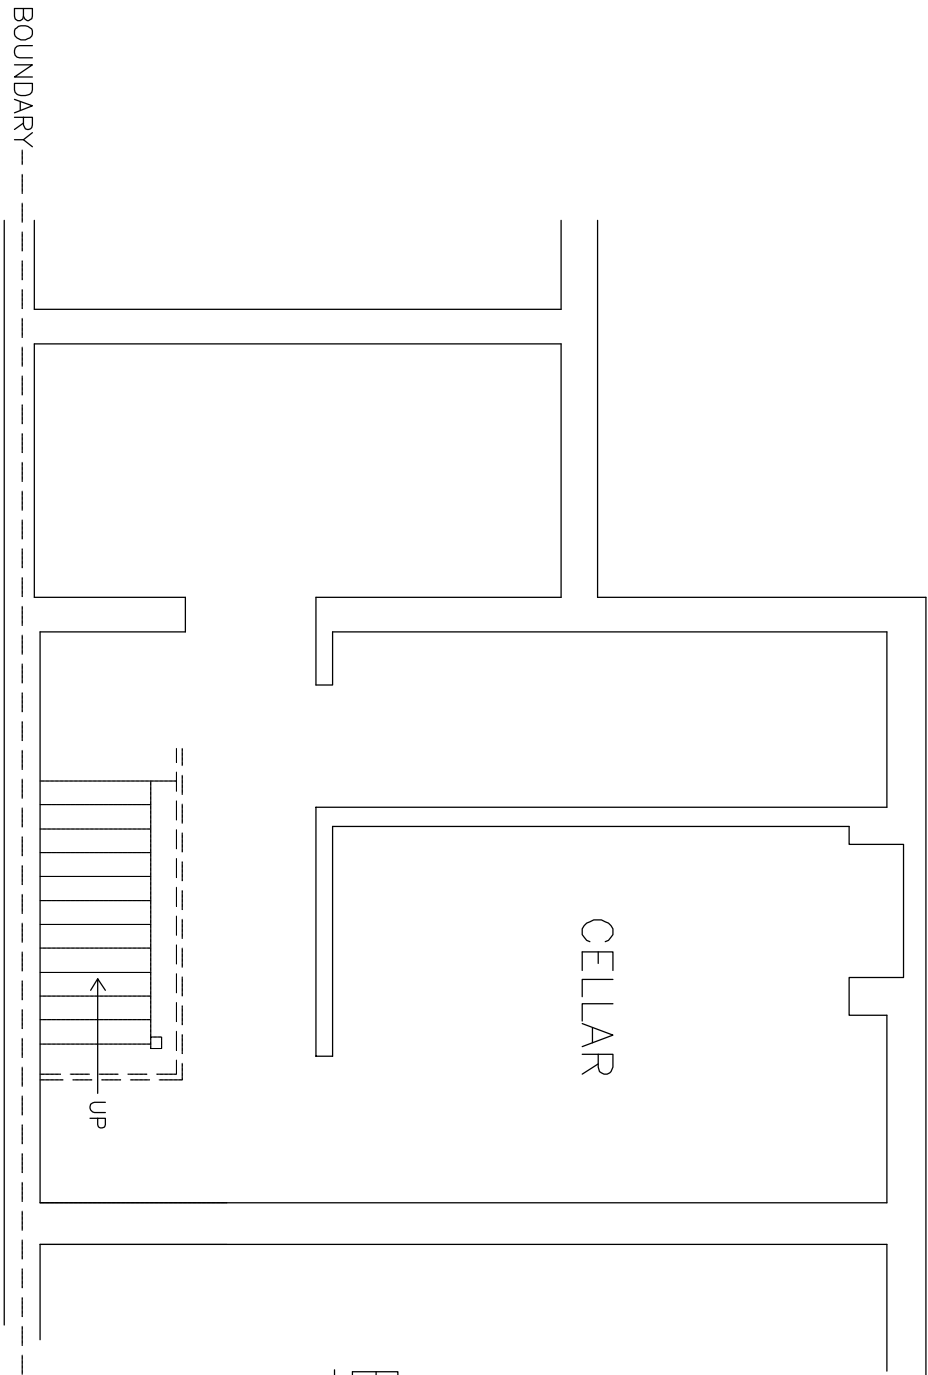


EXISTING CELLAR PLAN

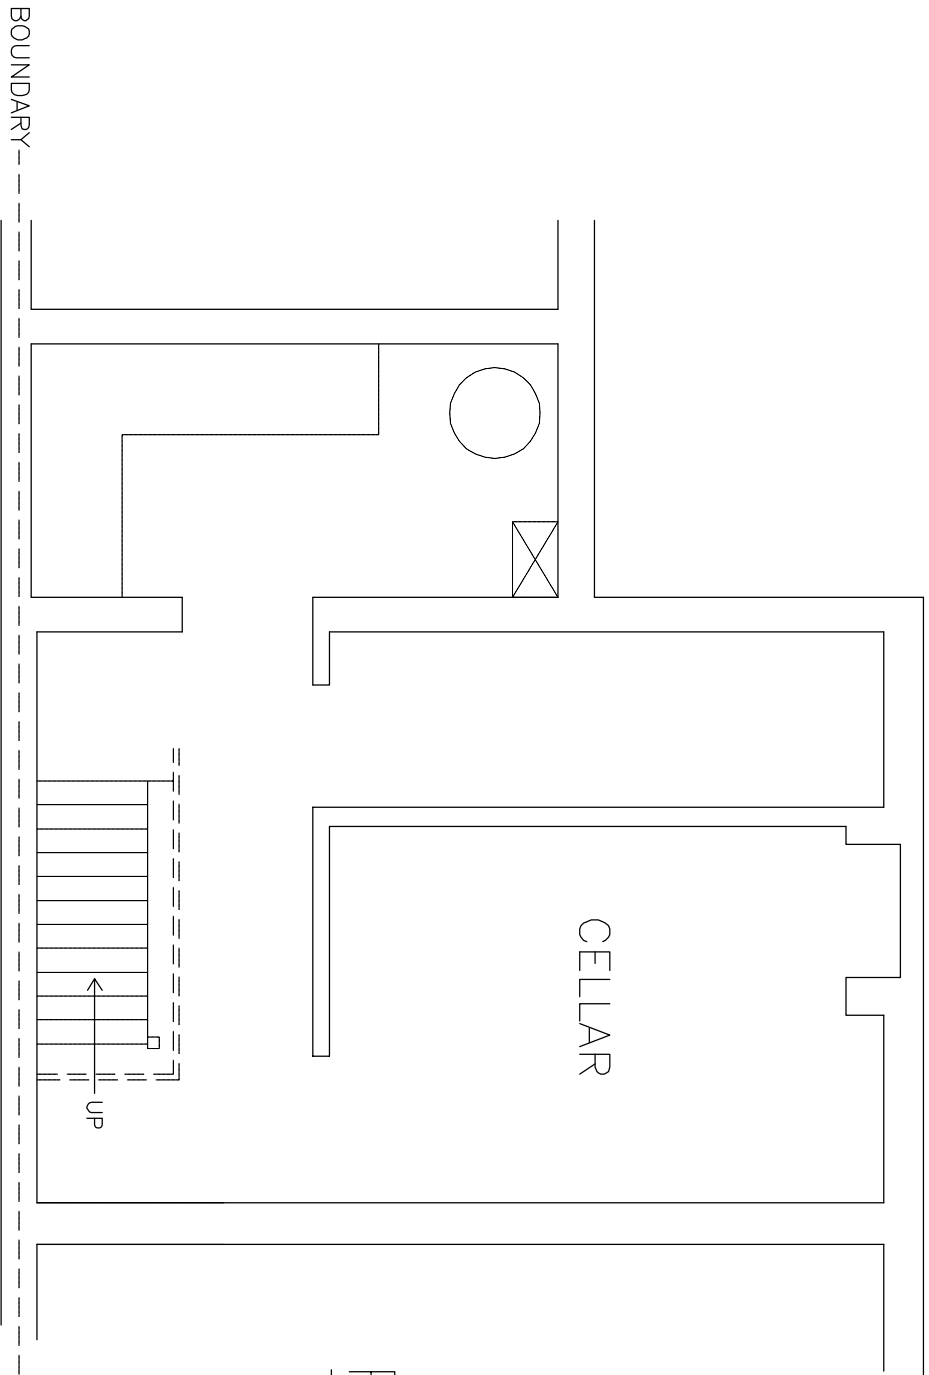

PROPOSED CELLAR PLAN

PROPOSED EXTERNAL ALTERATIONS

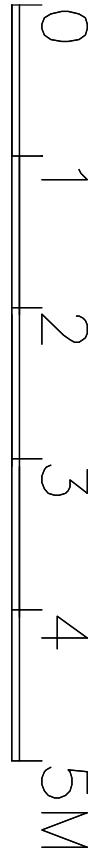

DRAWING NO. SQ.005
DATE 11.2.19
SCALE 1:50

MS SQUIRE/MR GREEN

91 CRESCENT ROAD READING BERKS RG1 5SL