


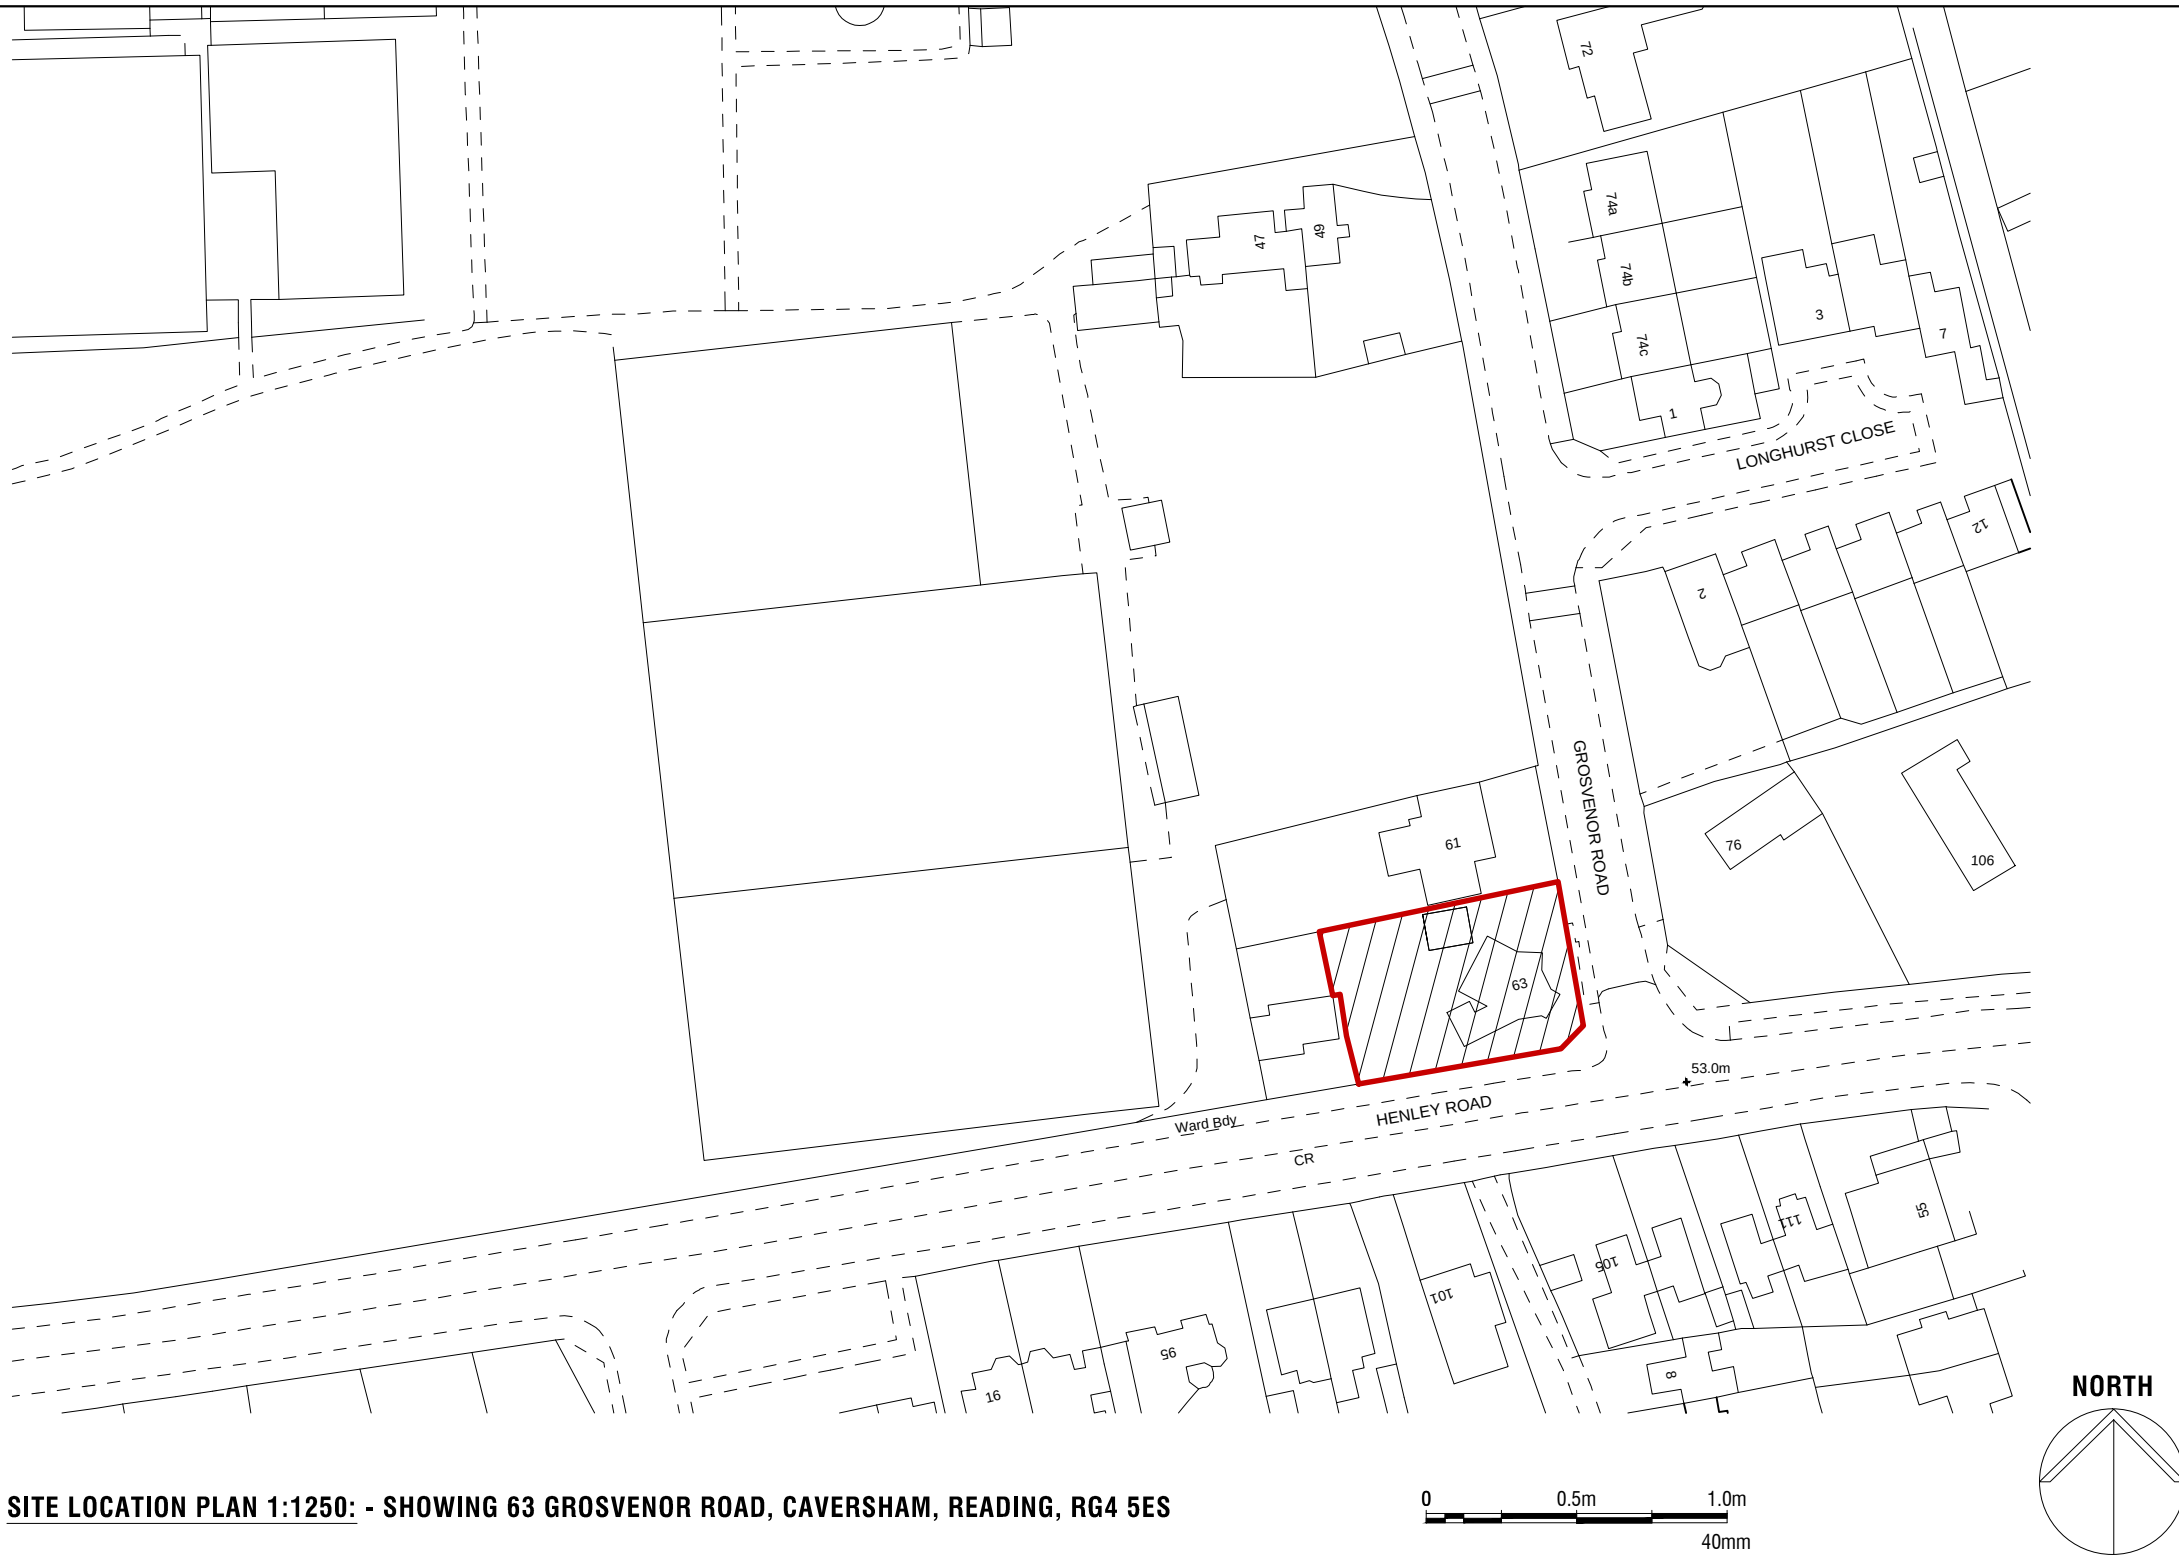

SITE LOCATION PLAN 1:1250: - SHOWING 63 GROSVENOR ROAD, CAVERSHAM, READING, RG4 5ES