


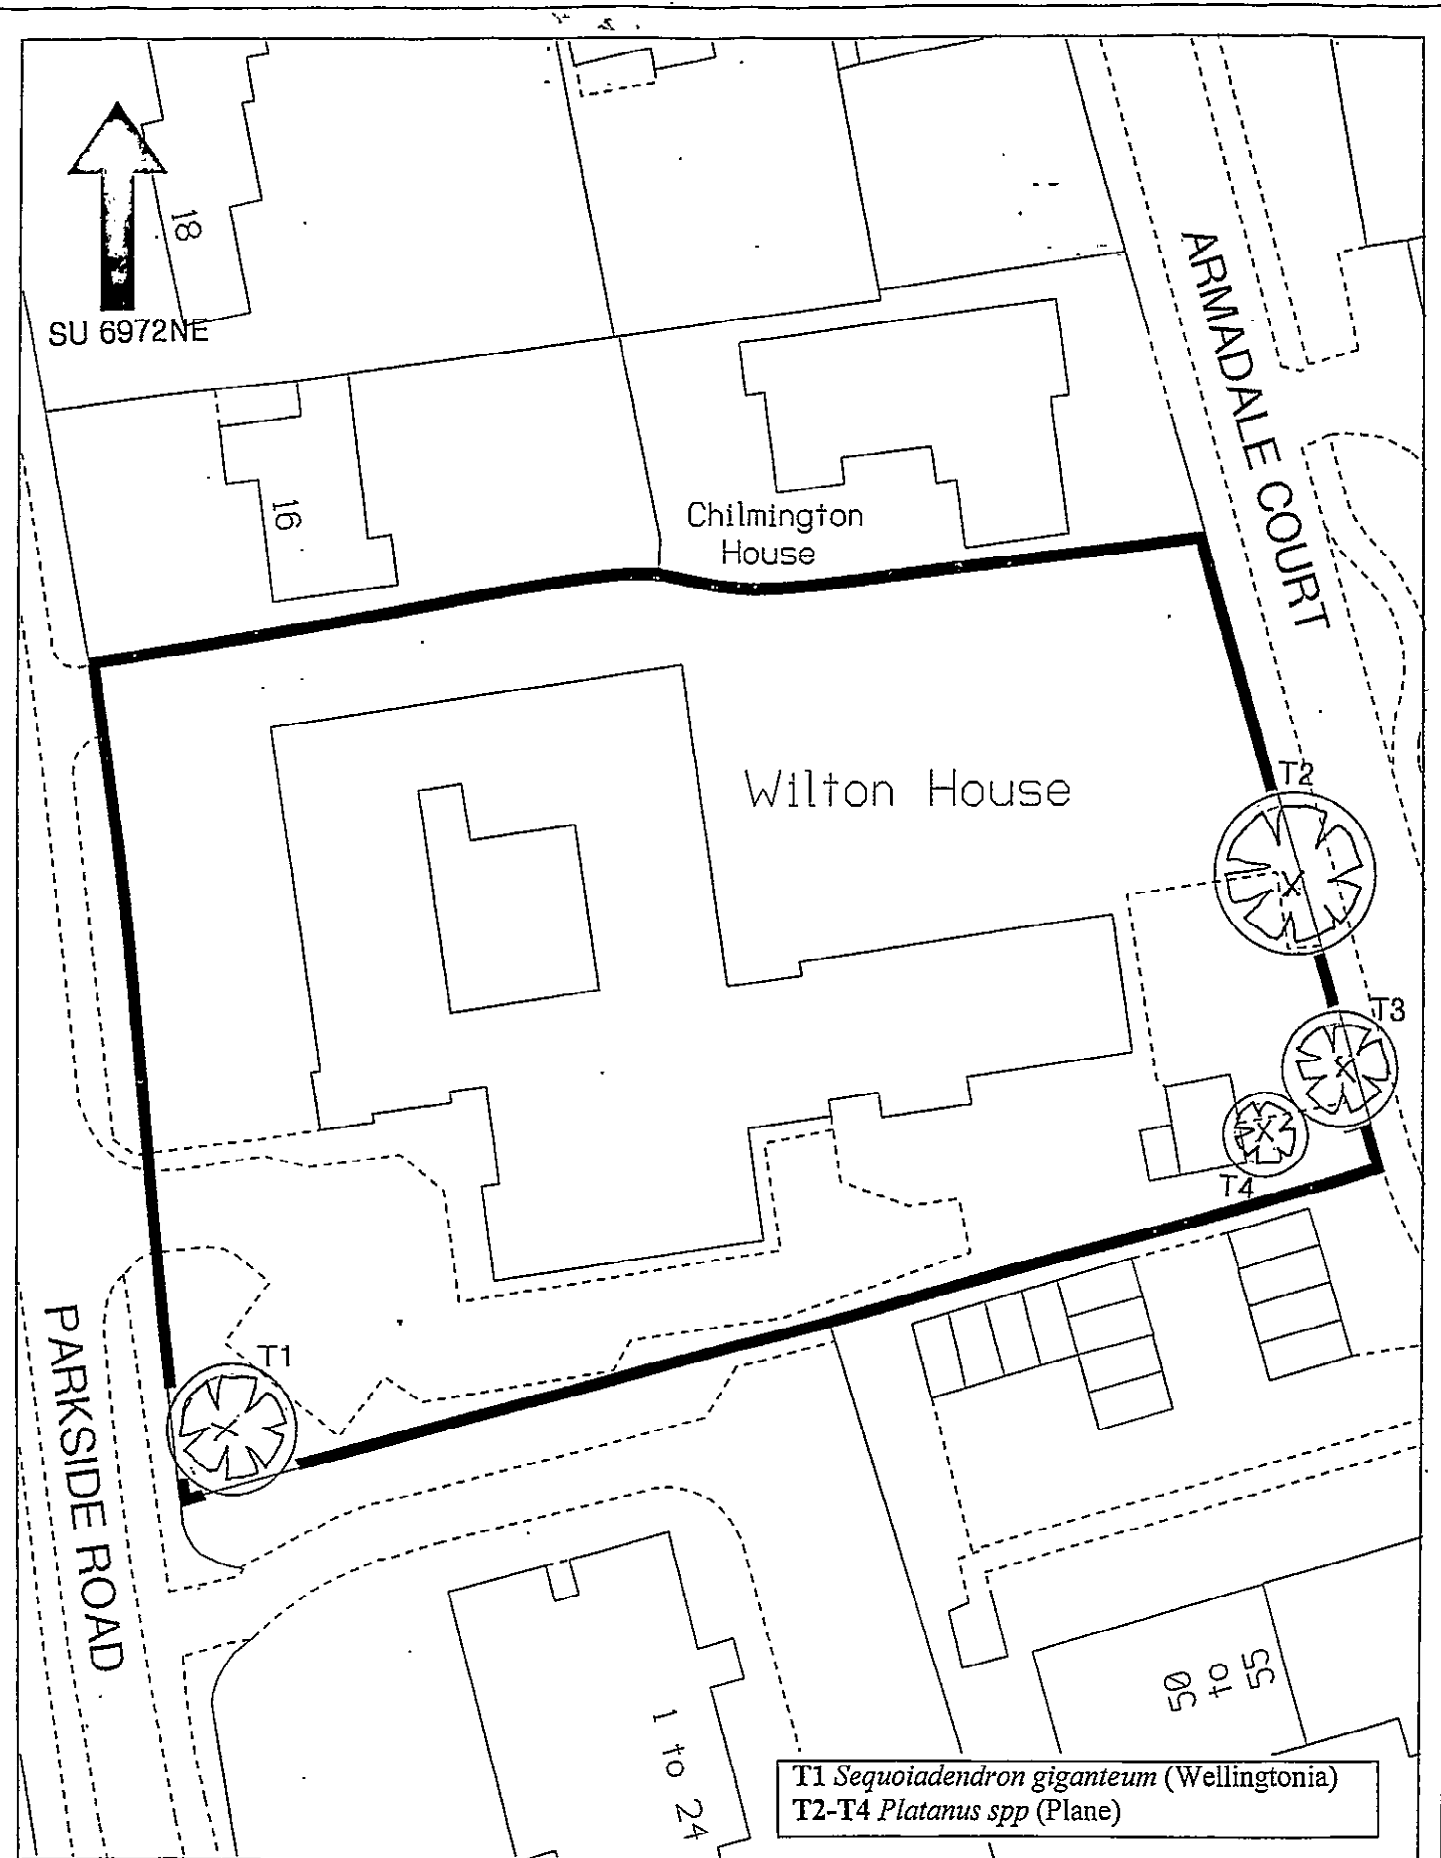

Title: Tree Preservation Order – Wilton House, Parkside Road, Reading

Date: JUNE 2003

Drg.No. E2123

Scale: 1:500

Based upon the 2001 Ordnance Survey 1:250 mapping with the permission of the Controller of Her Majesty's Stationery Office ©Crown Copyright. Unauthorized reproduction infringes Crown copyright and may lead to prosecution or civil proceedings.



Reading
BOROUGH COUNCIL