



56 SHEPHERDS LANE – READING
info@hac-designs.co.uk
mob: 07985296627

DRAWN BY:
HAYDEN COOPER

SCALE:
1:1250 & 1:500

PROJECT:
PROPOSED DEVELOPMENT AT;
23 HATFORD ROAD
READING
RG30 3JA




DATE:
JULY 2019

BLANK:
A3

REV:

DRAWING NUMBER:
19072PP-05

©Crown Copyright and database rights 2019 OS 100019980

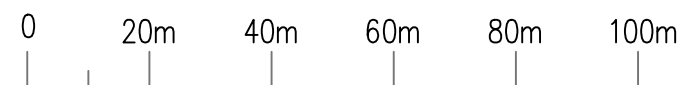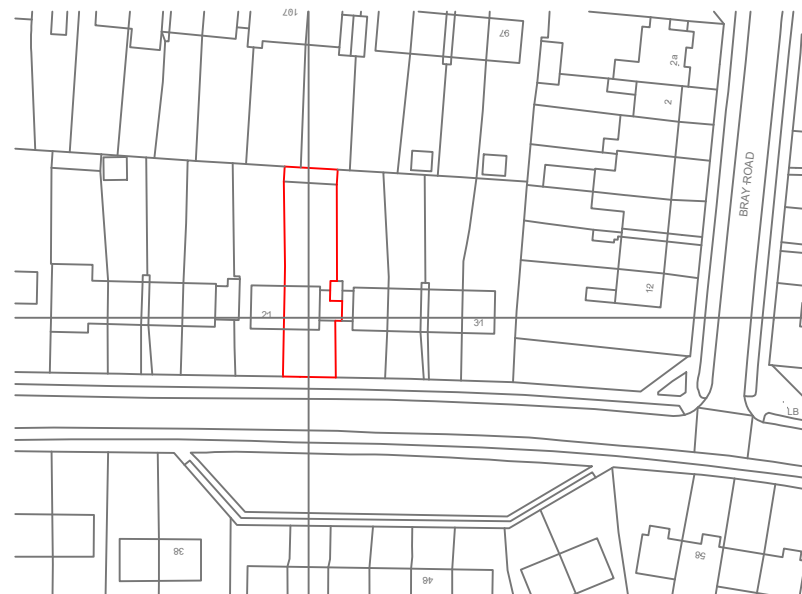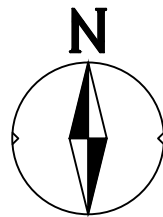

LOCATION PLAN

SCALE 1:1250