


A	24.02.2020	External material changed to brick
B	10.03.2020	Rooflight removed

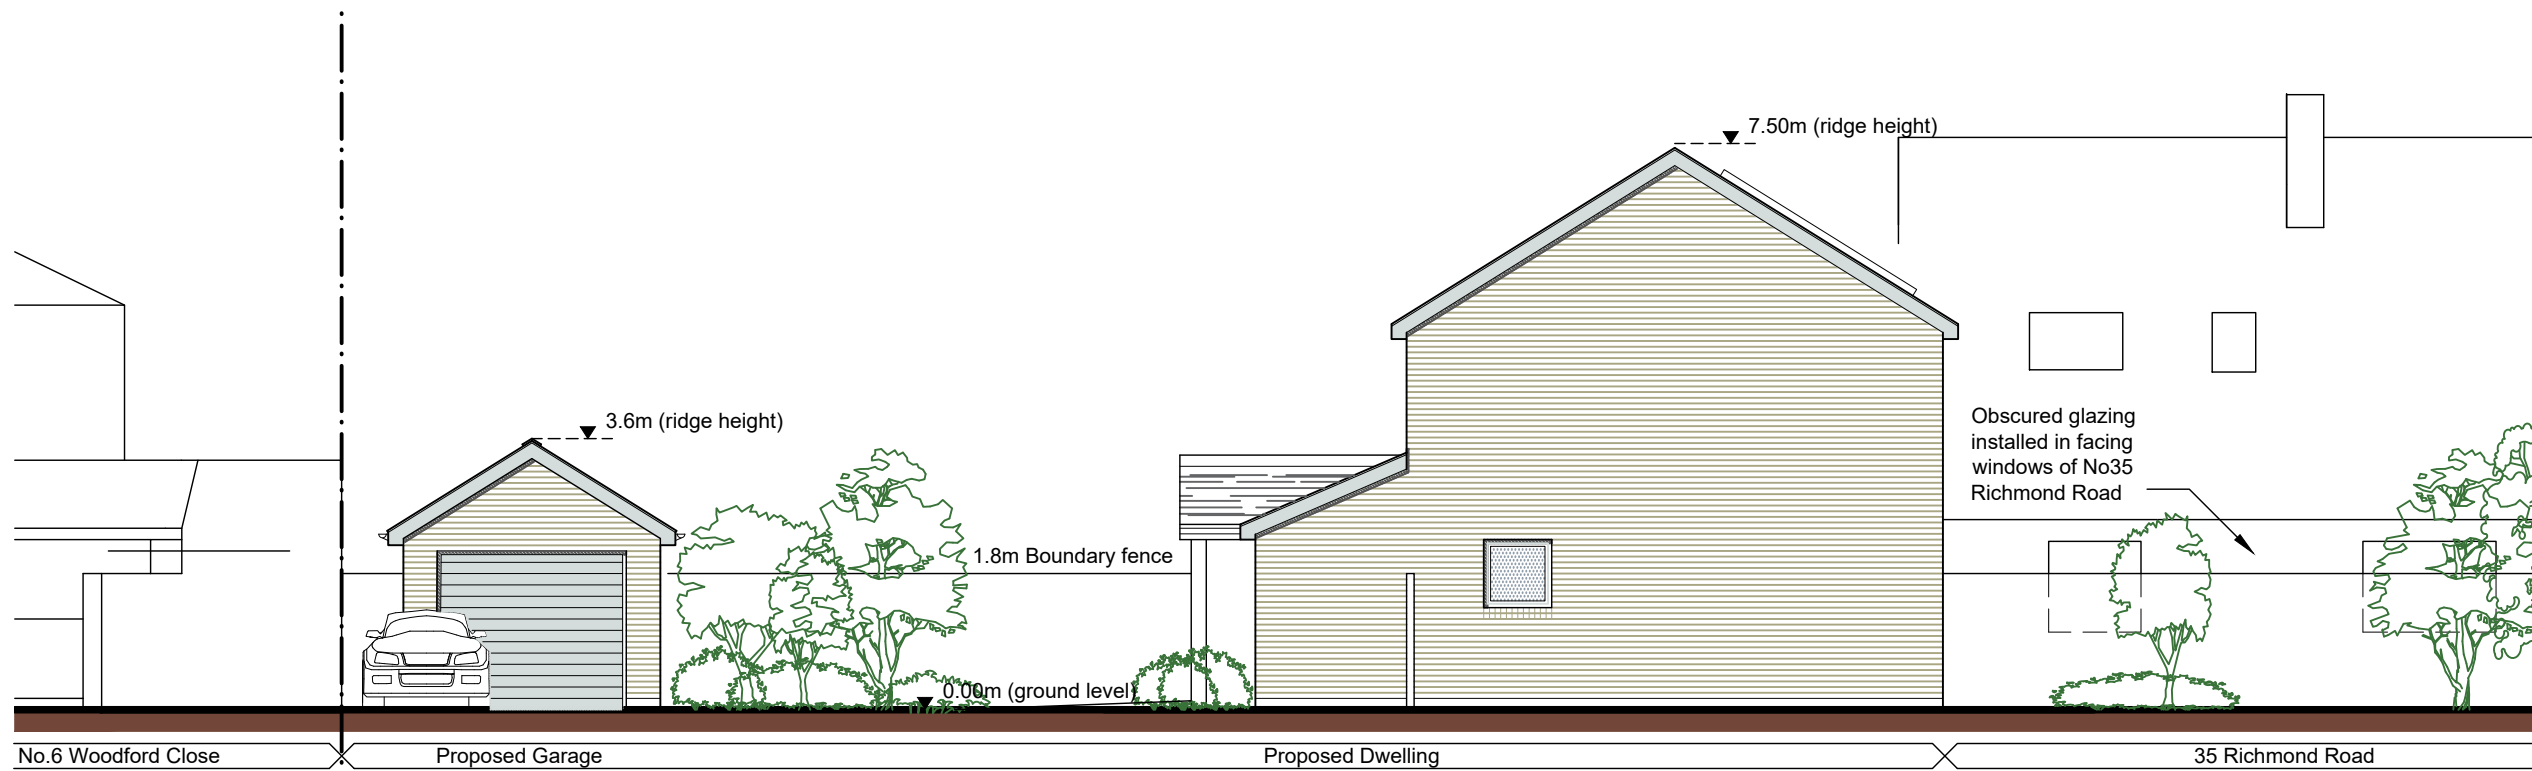


NW (Side) Elevation

- Materials**
1. Concrete roof tiles
 2. Cedral Cladding or similar concrete fibre siding: Grey - green colour
 3. Brick: Tradesman Buff MultiTimber porch painted in heritage pale green
 4. White UPVC windows/patio doors

DISCLAIMER NOTES
DRAWING SUBJECT TO FOLLOWING CONDITIONS:

SITE LEVEL SURVEY
CONFIRMATION OF LEGAL BOUNDARY & EASEMENTS
GROUND INVESTIGATION BY OTHERS
STATUTORY AUTHORITY SERVICES INVESTIGATION
PLANNING AUTHORITY COMMENTS/APPROVAL
HIGHWAY AUTHORITY COMMENTS/APPROVAL
CONSERVATION OFFICER COMMENTS/APPROVAL
BUILDING CONTROL OFFICER COMMENTS/APPROVAL
FLOOD RISK ASSESSMENT
PARTY WALL ACT 1996

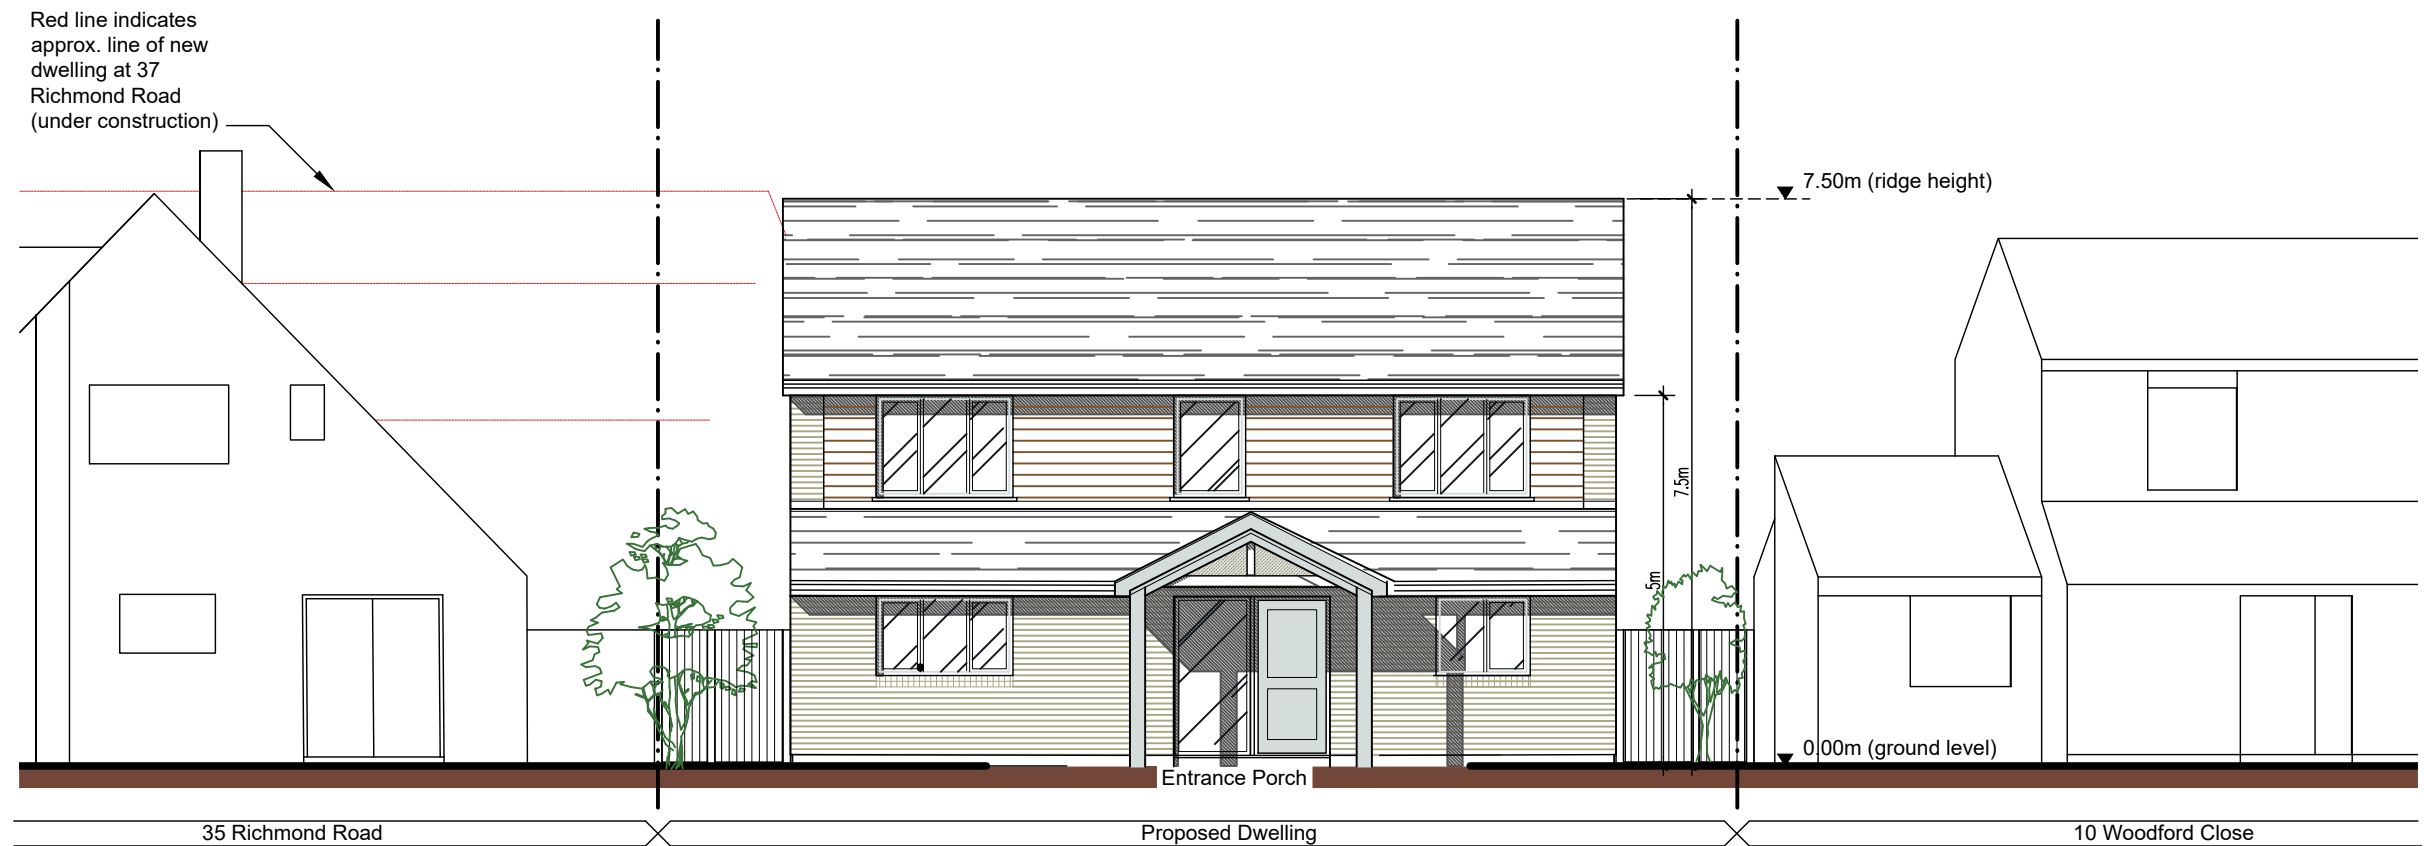

NE (Front) Elevation





CLIENT
Stephen Conway



PROJECT
**35 Richmond Road, Caversham
Proposed Dwelling**

DRAWING
Proposed Elevations

SCALE **1:100** @ **A3** DATE **DEC 2019**

STATUS **PLANNING**

PROJECT No **19-306** DRAWING No **19/306 PL06** REVISION **B**