


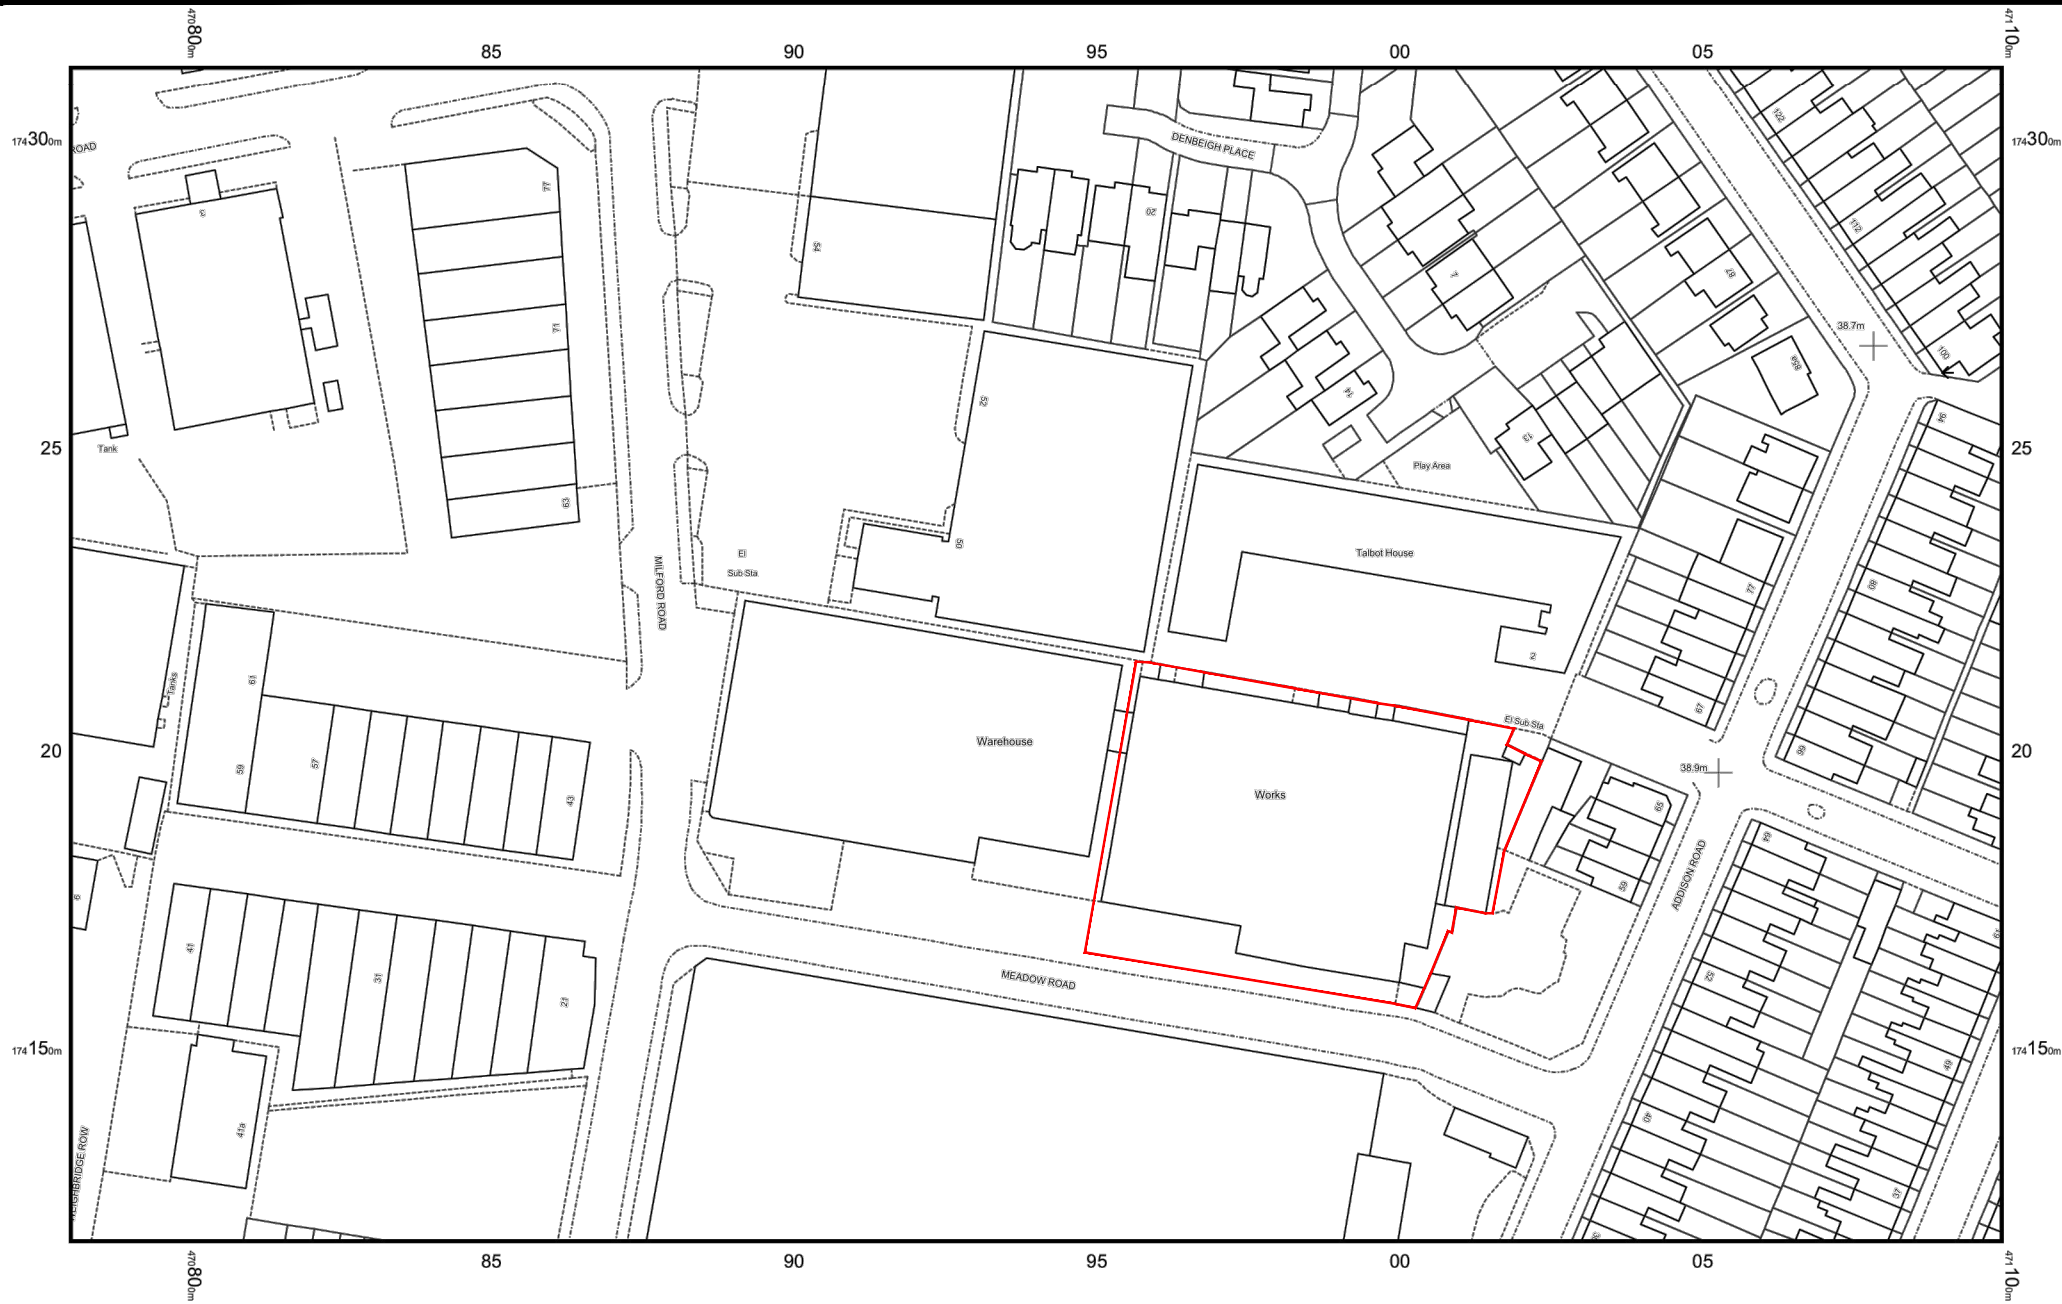

0 10 20 30 40 50m
SCALE BAR



Helme & Partners
CHARTERED BUILDING SURVEYORS

Units 4-6, Meadow Road
Reading, Berkshire, RG1 8LB

Location Plan

Drawing No
JHP RS175 - 001

Scale A4@1:1250	Revision
Date July 2019	