


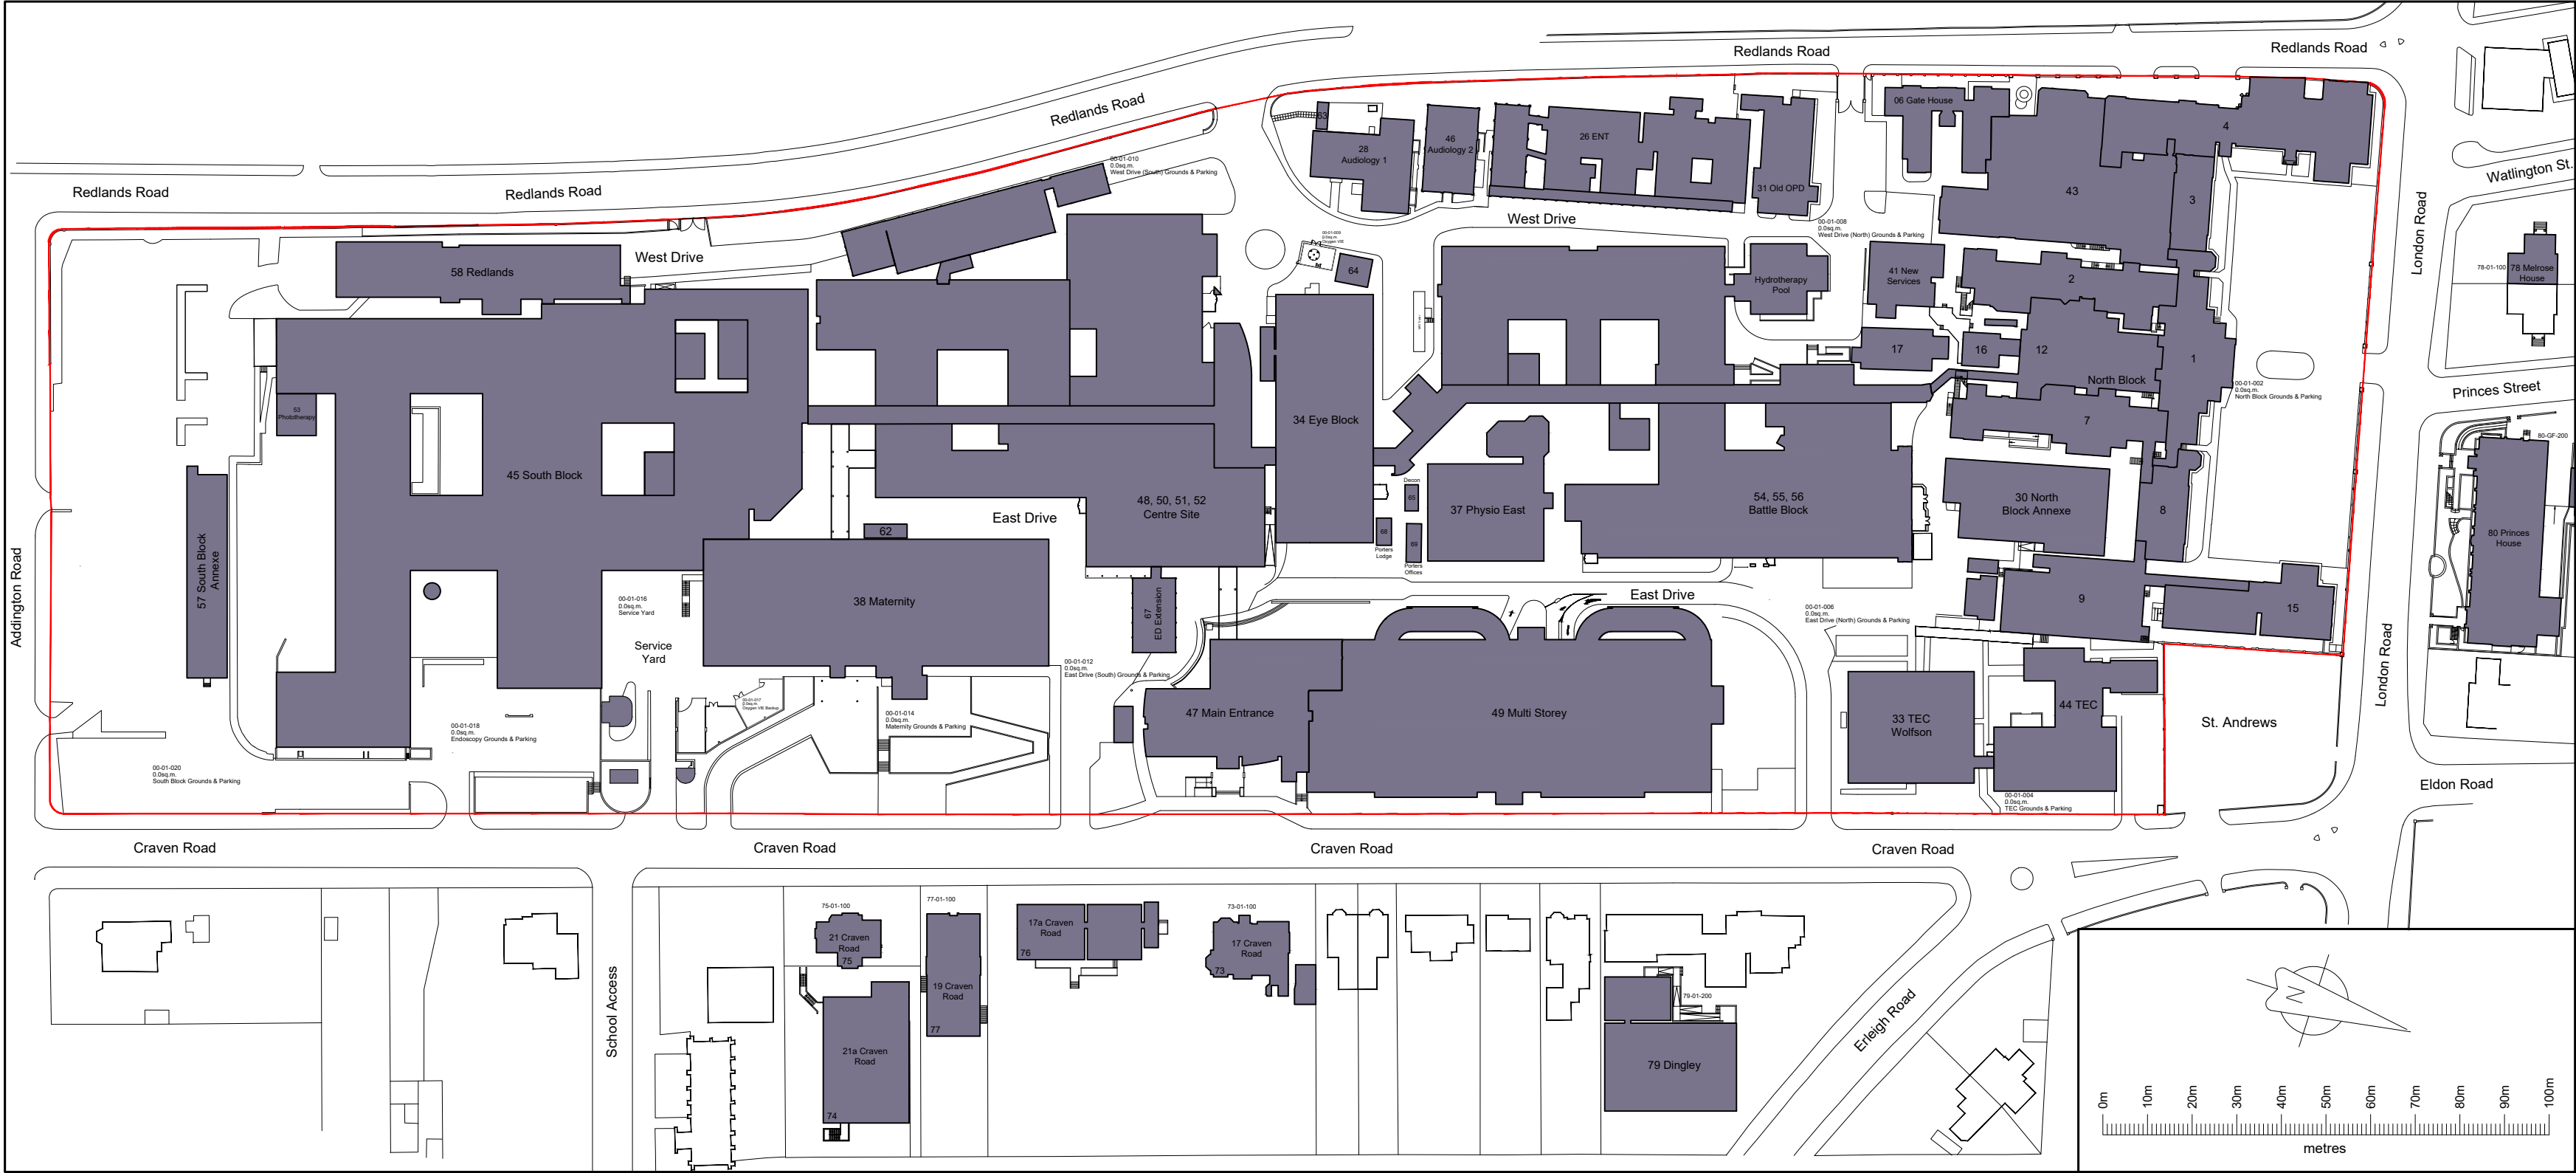

Rev.	Description	By	Date
------	-------------	----	------

Client
R.B. NHS Foundation Trust

Project
P20/2

Drawing Title
Location Plan

Drawing No. **BLBS0676A-P-001**

Scale **1:1250** Original Sheet Size A2

Drawing Status			
Planning			
Drawn	CP	Checked	MF
Date	09/12/2019	Rev.	-