


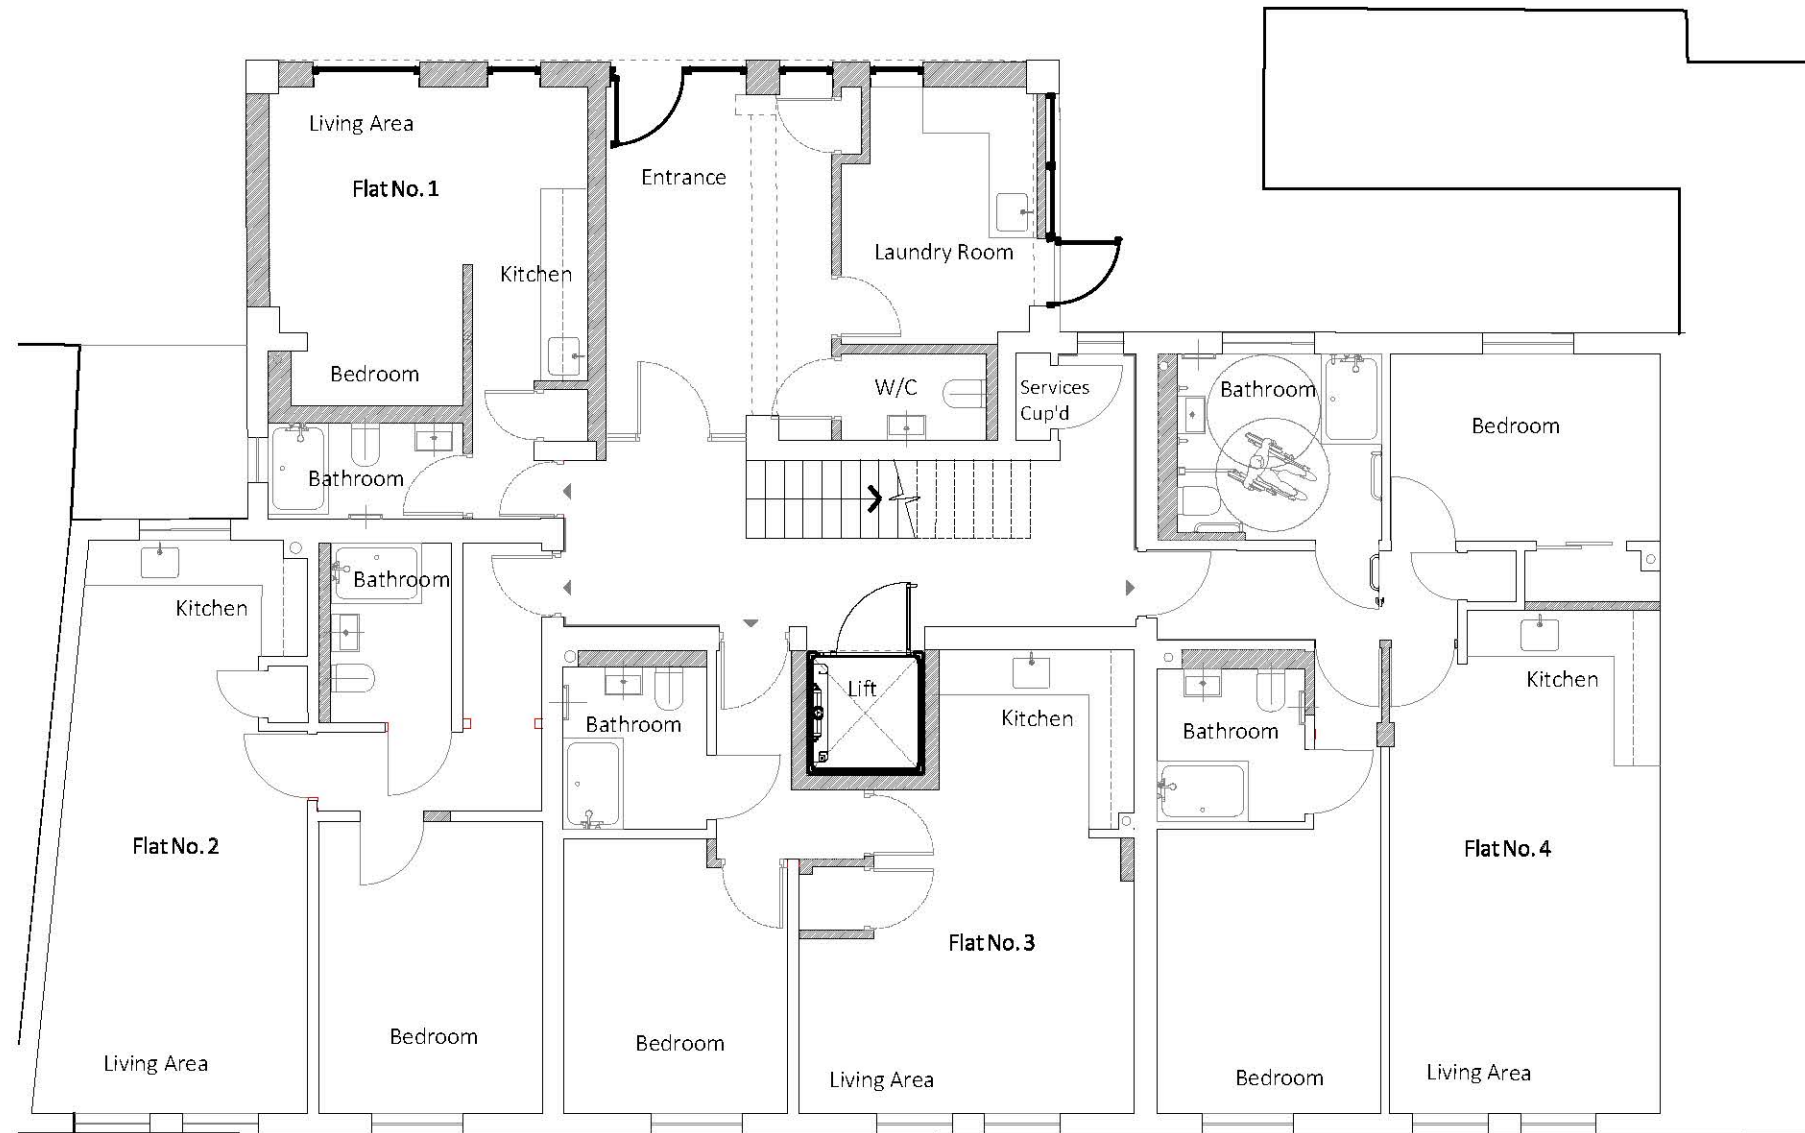

Existing Ground Floor 1:100

