


PROPOSED ELEVATION

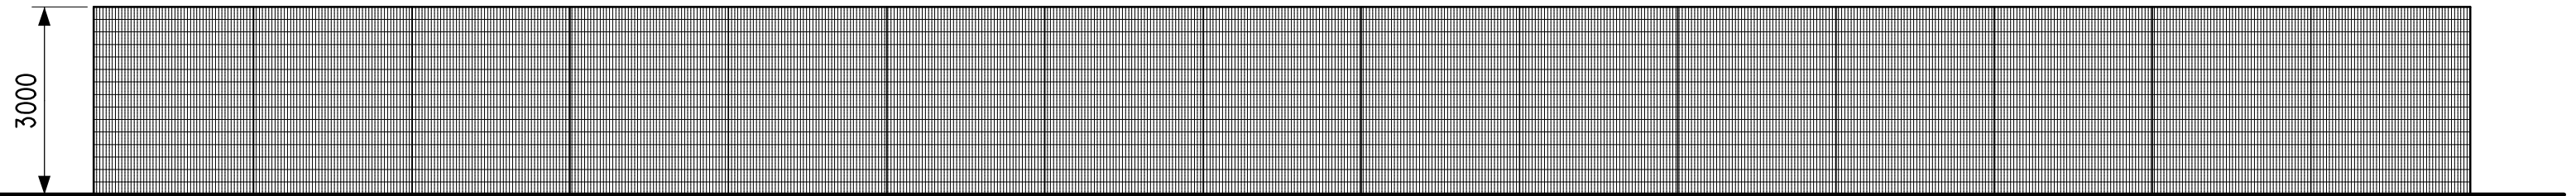

EXISTING ELEVATION

Proposed mesh fence panels and posts to be constructed from galvanised steel with a polyester powder coat finish in Green (RAL 6005) to match existing Rebound Fence.

Mesh Fence Panels to consist of 6mm horizontal wires and 5mm vertical wires with 200mm x 50mm apertures.

Total height of Rebound Fence to be increased to 6 metres above finished ground level.

 Reading Borough Council	CORPORATE PROPERTY SERVICES 19 Bennet Road, Reading RG2 0QX - Tel: 0118 937 3094	
	St John's Primary School, Orts Road, Reading RG1 3JN	Amendment to Planning Condition: Increase height of ball rebound fence to football pitch FENCE ELEVATIONS Drawn by: CRR Checked by: Date: 31 Oct 2019 Scale: 1:100 (A3 paper) Drawing No: SJPS19/04