
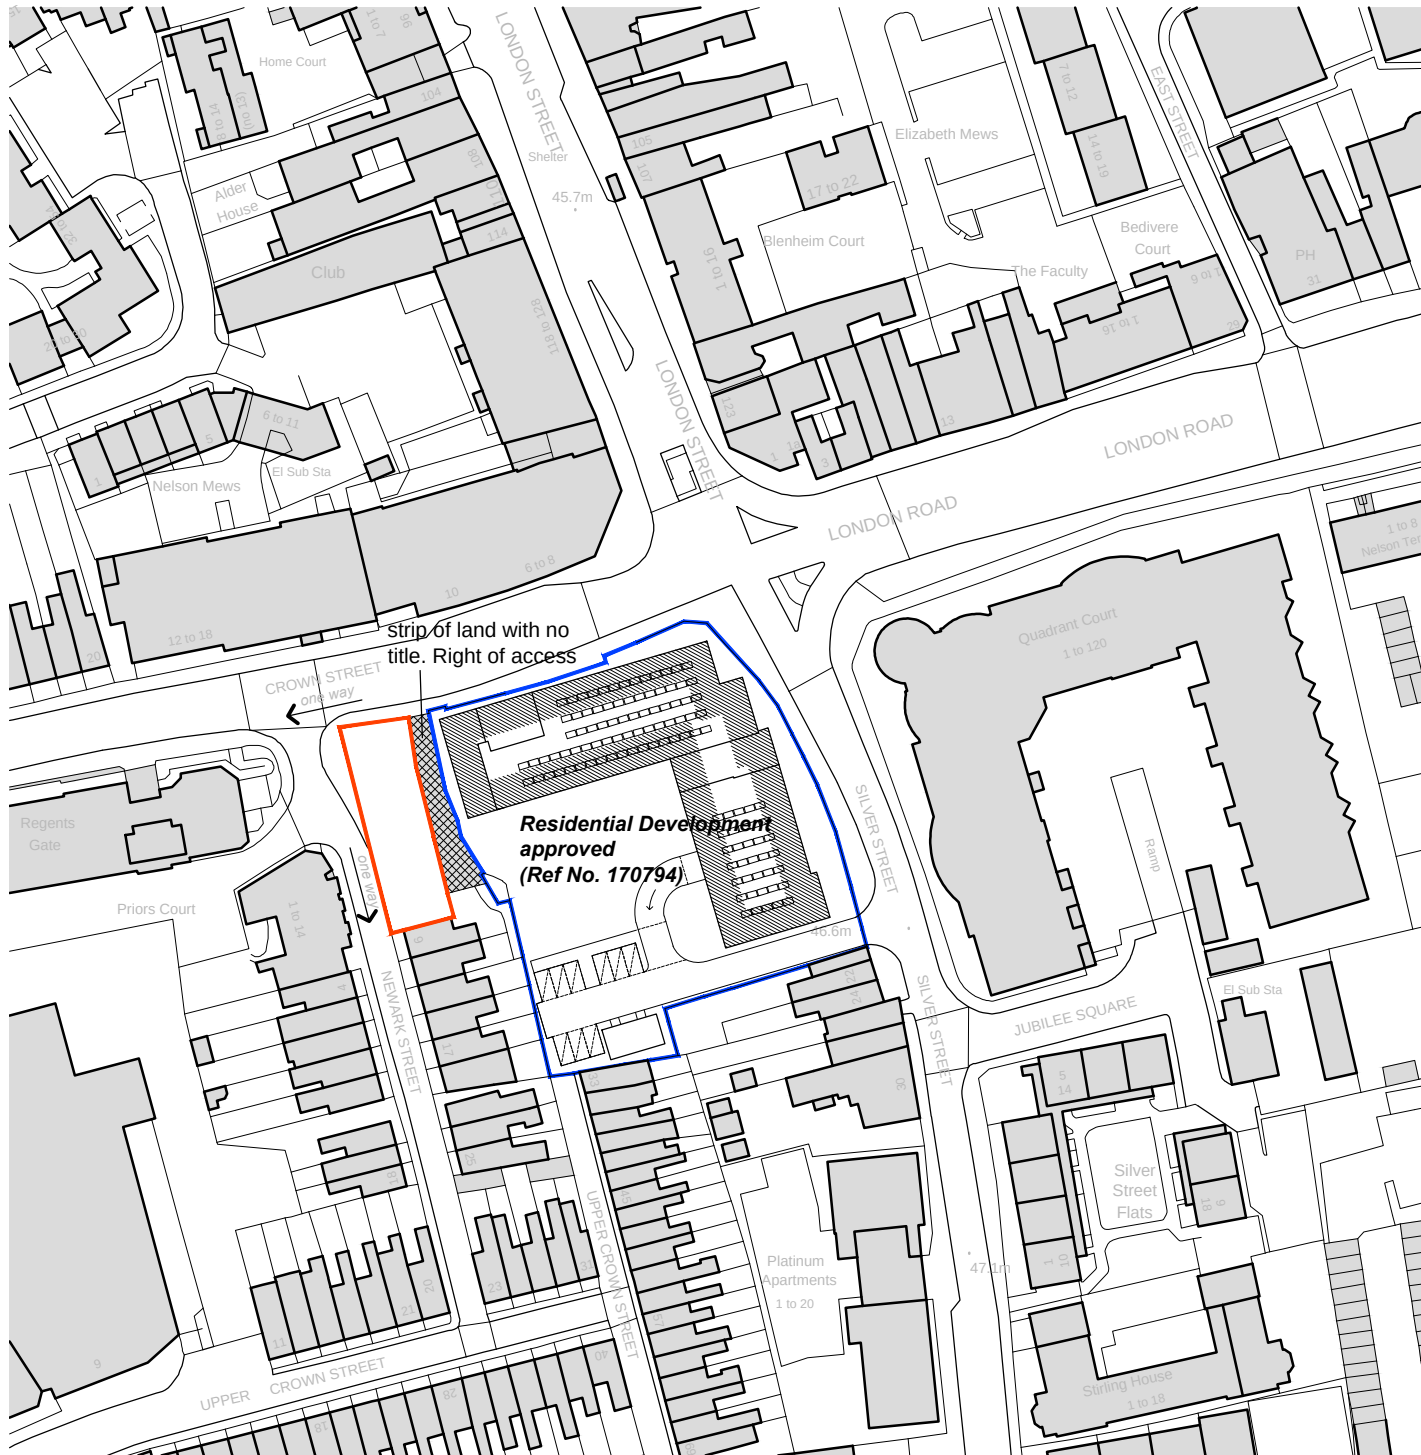


Issue
09.08.2019

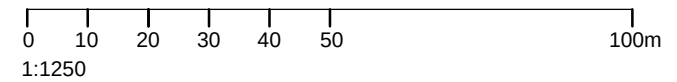

WOODFIELD BRADY
a r c h i t e c t s

Client / Project
Thomas Homes Ltd
Corner of CROWN St & NEWARK St
READING

Project Address
Newark St
Reading

Drawing Title

PROPOSED RESIDENTIAL REDEVELOPMENT
location plan

Date	Drawn	Scale / Page	Drawing ref.	Rev.
MAY '17	JDC	as shown @ A3	983.01	©

arlinton house . curridge . west berkshire . rg18 9ef
t 01635 247 100 f 01635 247 070 e mail@woodfieldbrady.co.uk www.woodfieldbrady.co.

All dimensions to be checked on site prior to construction. Do not scale except for planning purposes.
Any discrepancy between this drawing and other information to be referred to the architects.

Issued for:
planning
application