
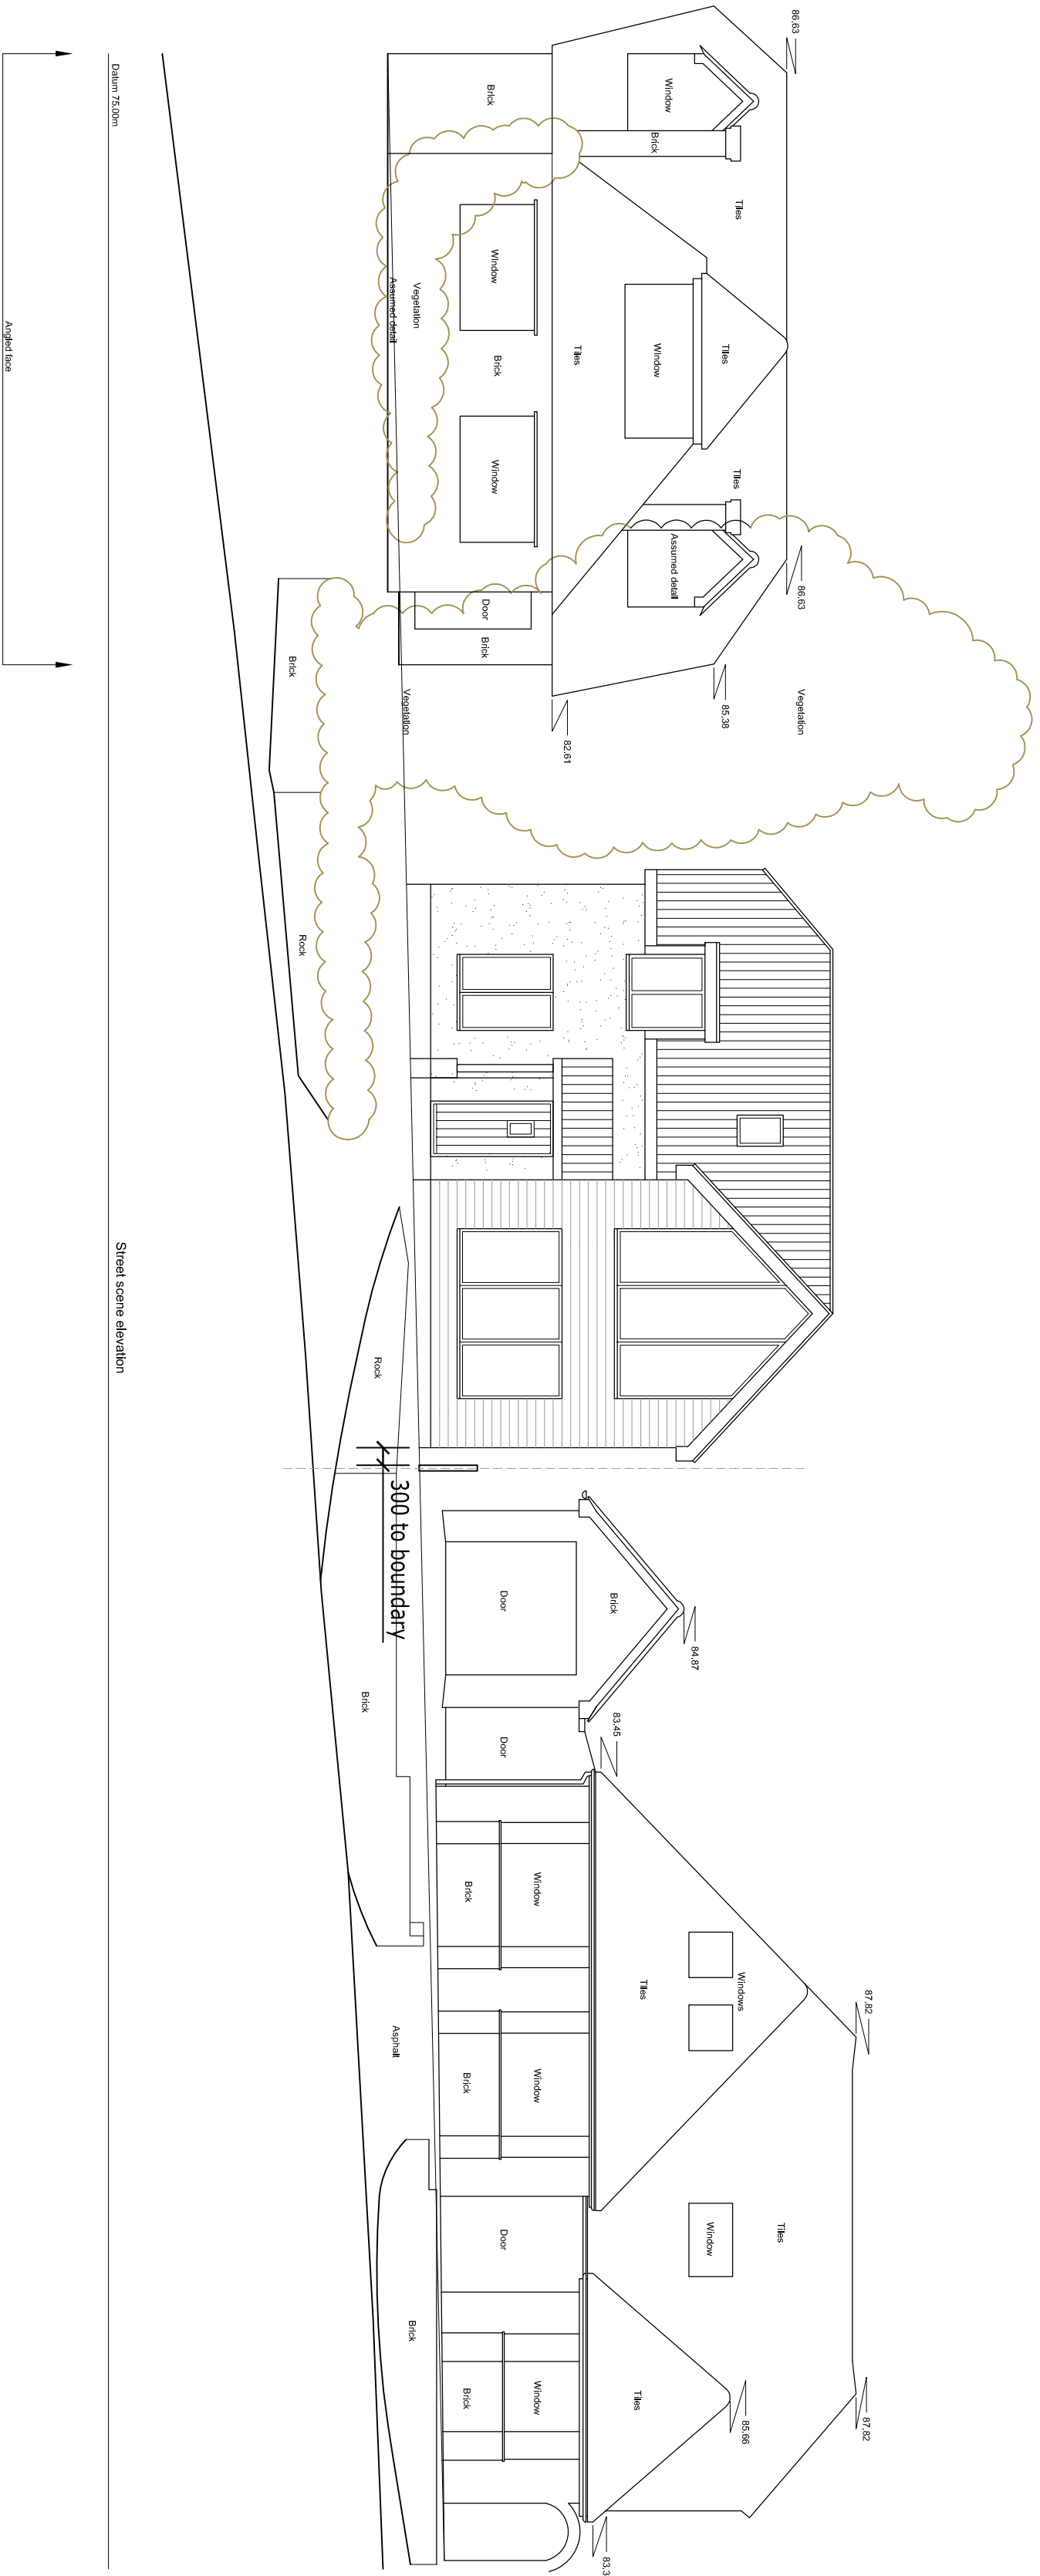


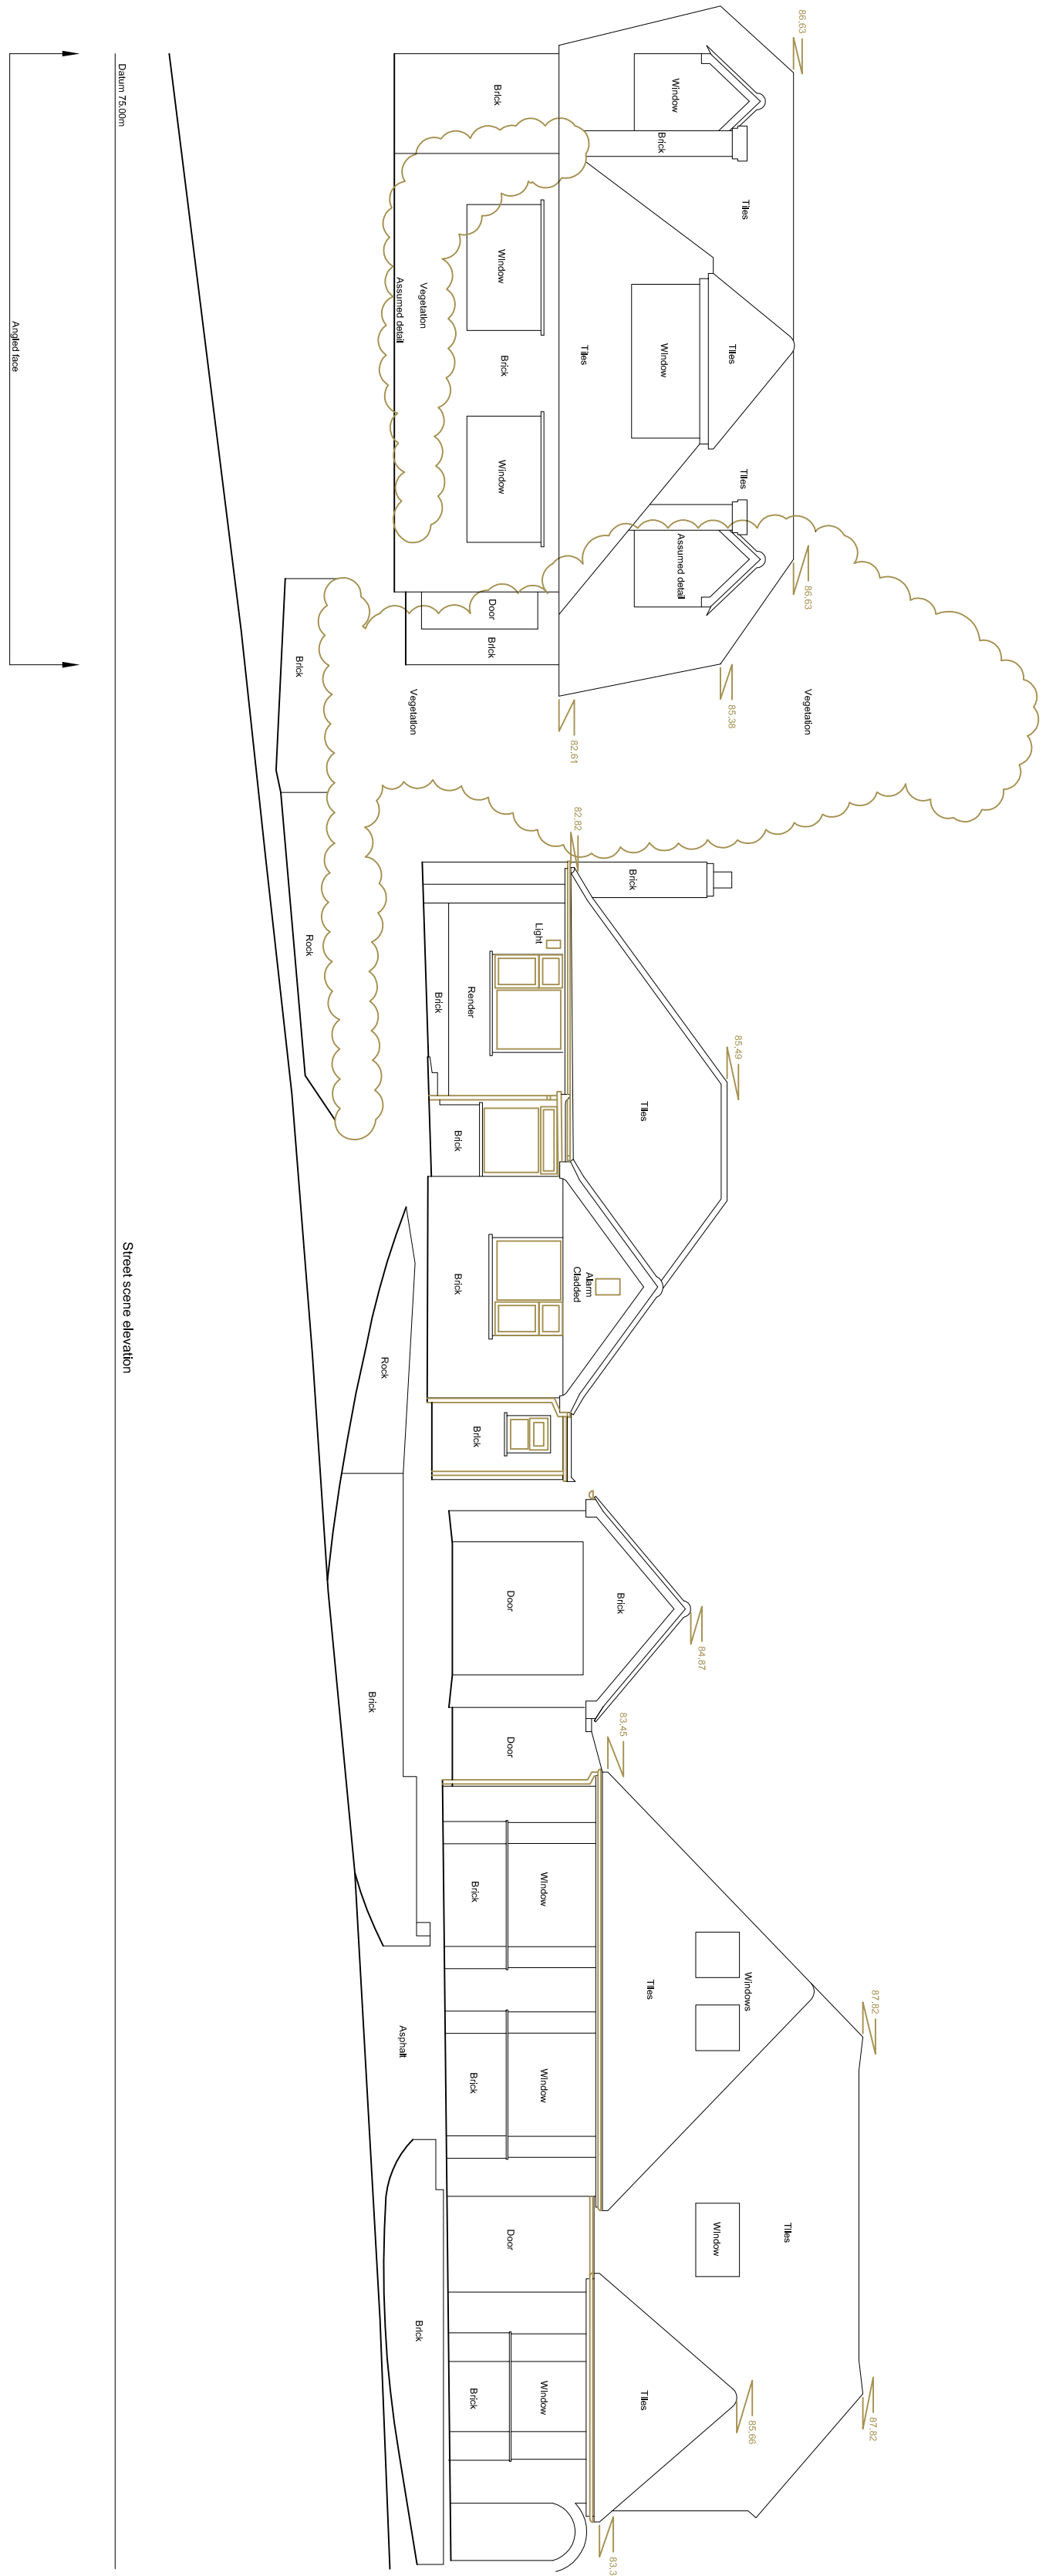

Rev.	Description	Date
------	-------------	------

23 Gravel Hill, Reading, RG4 8QN

Existing and Proposed Street Scene

Scale:	1:100 @ A1	Date:	June19
Drawn by:	MDT	Revision:	-
Drawing Number:	PLANNING01		