
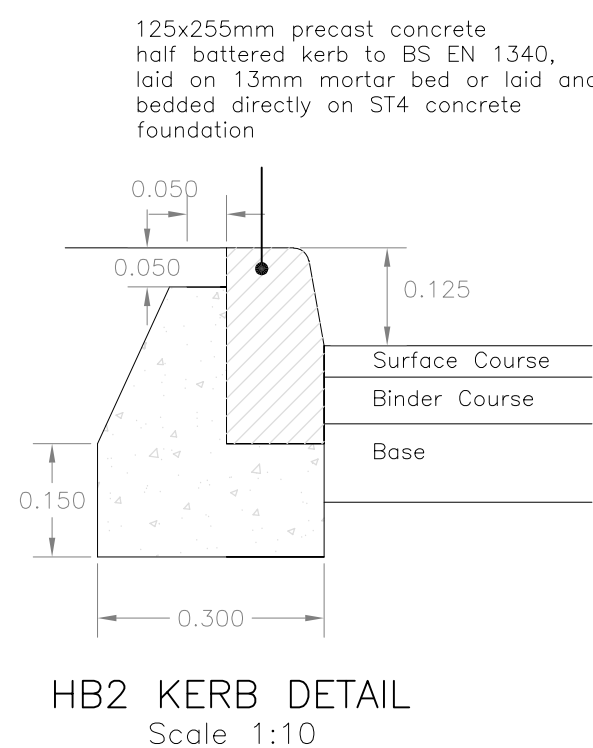
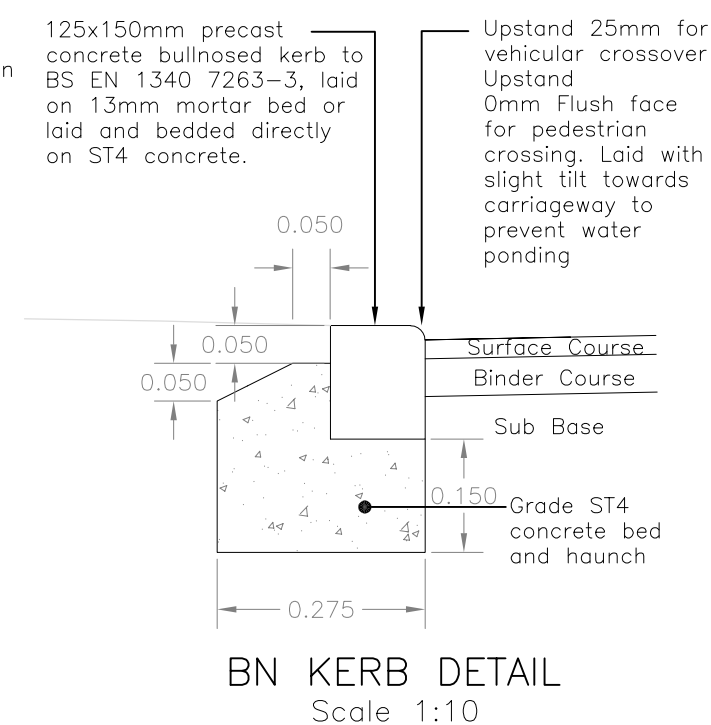
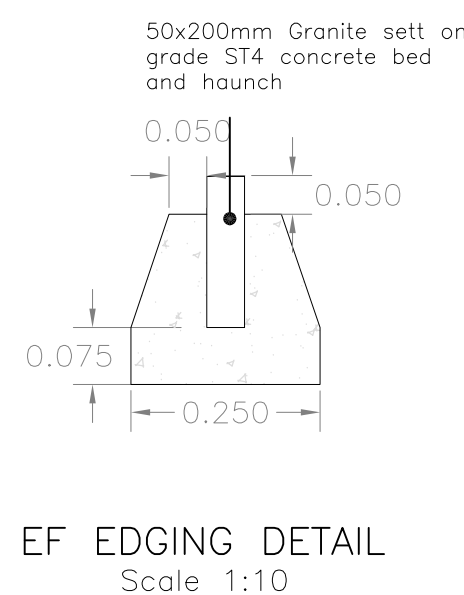
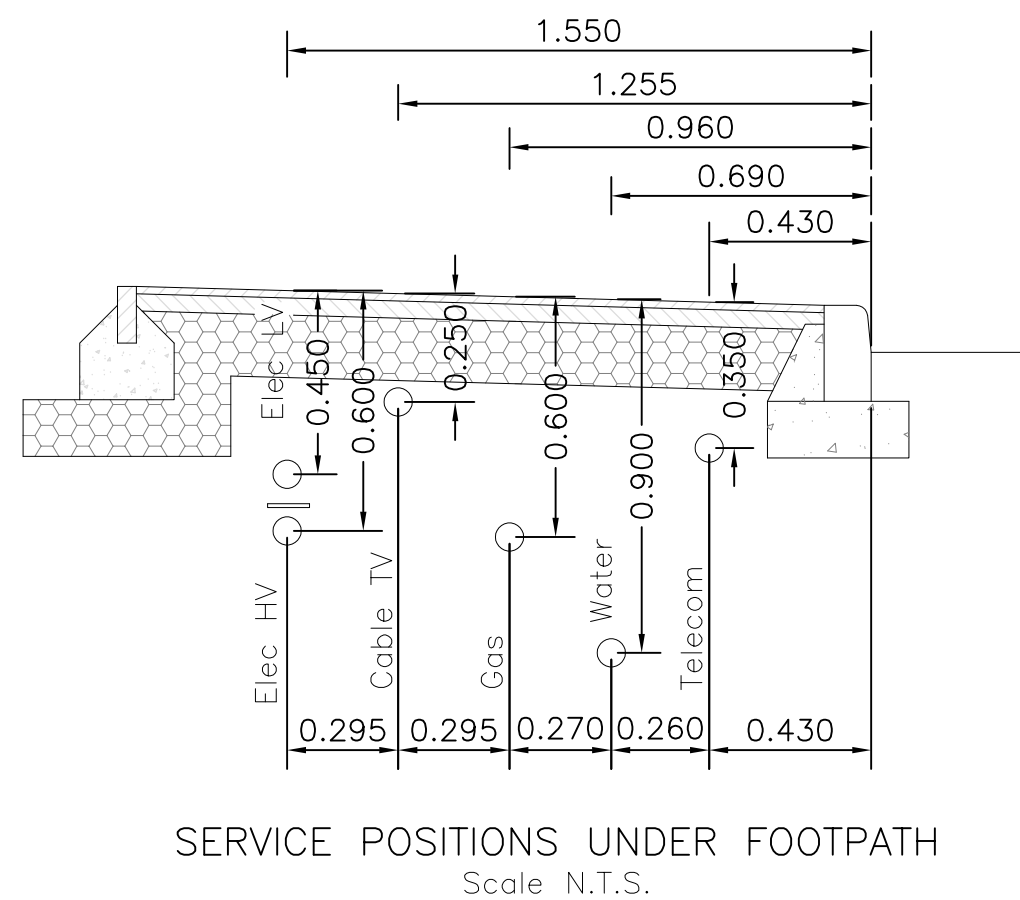
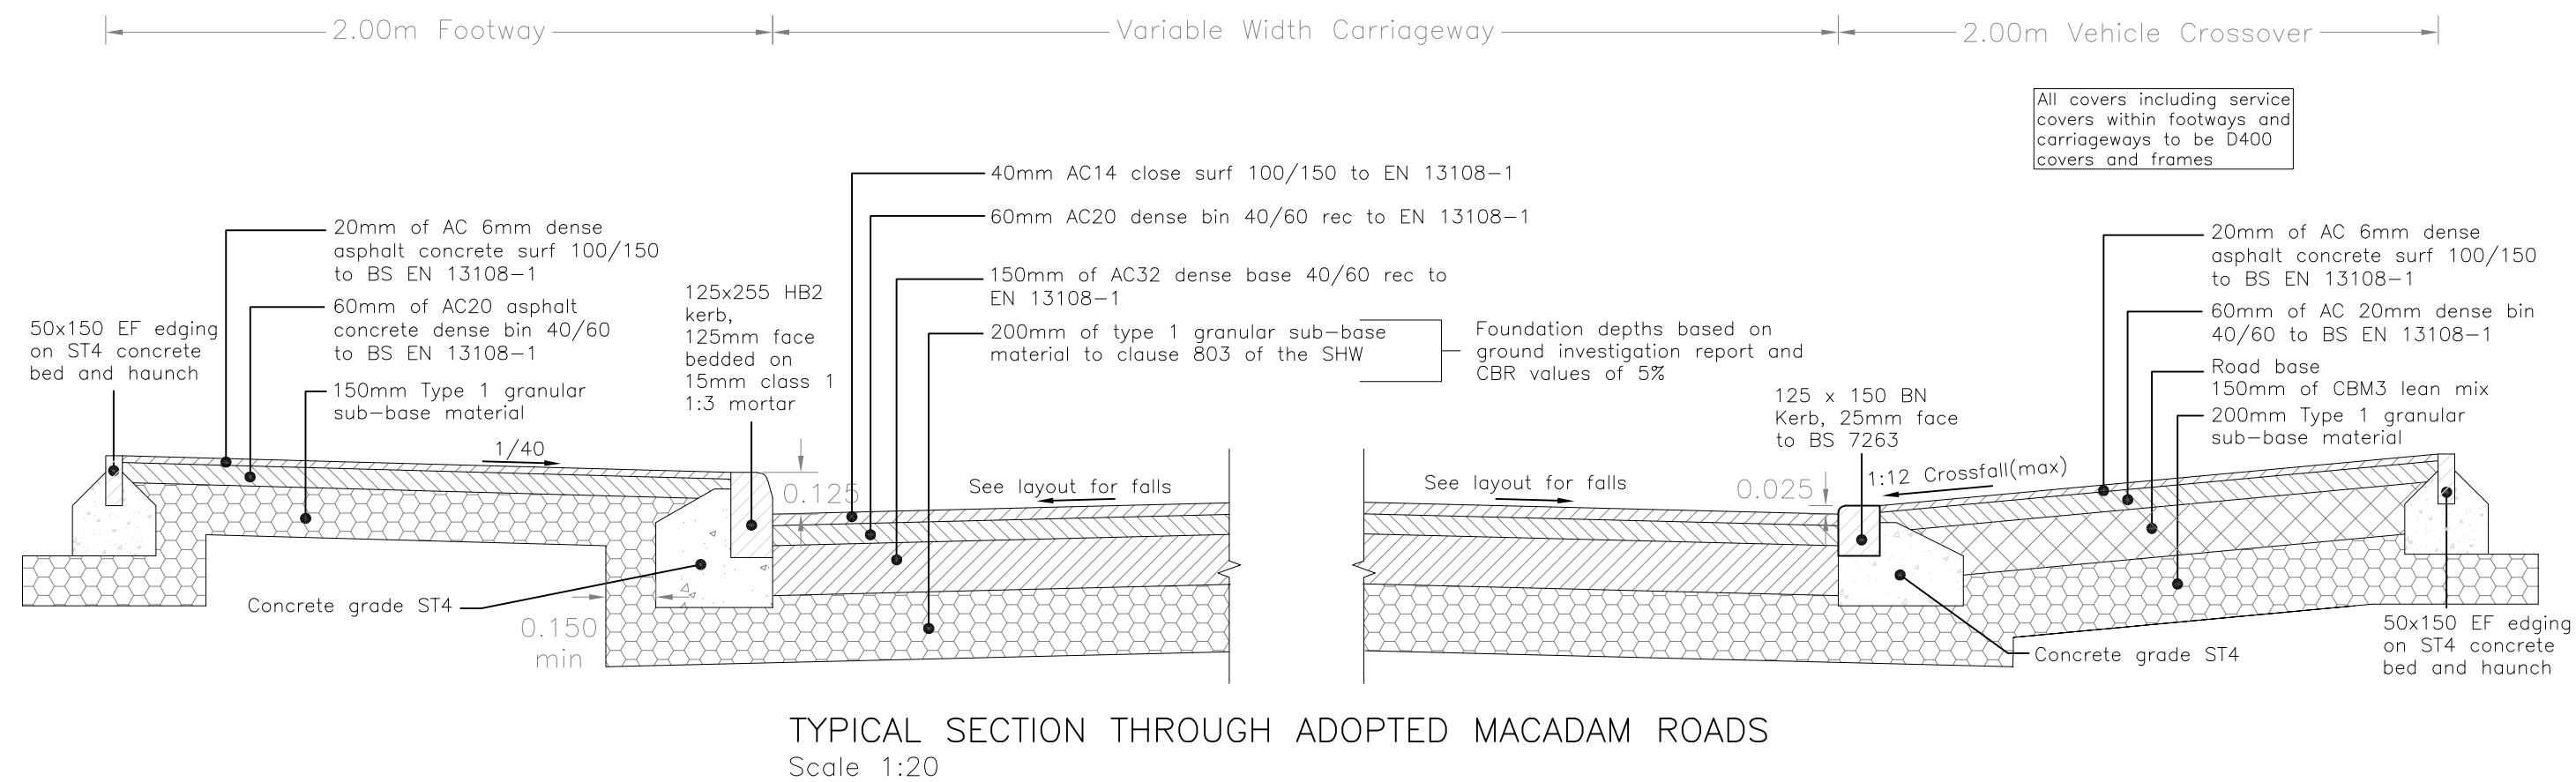


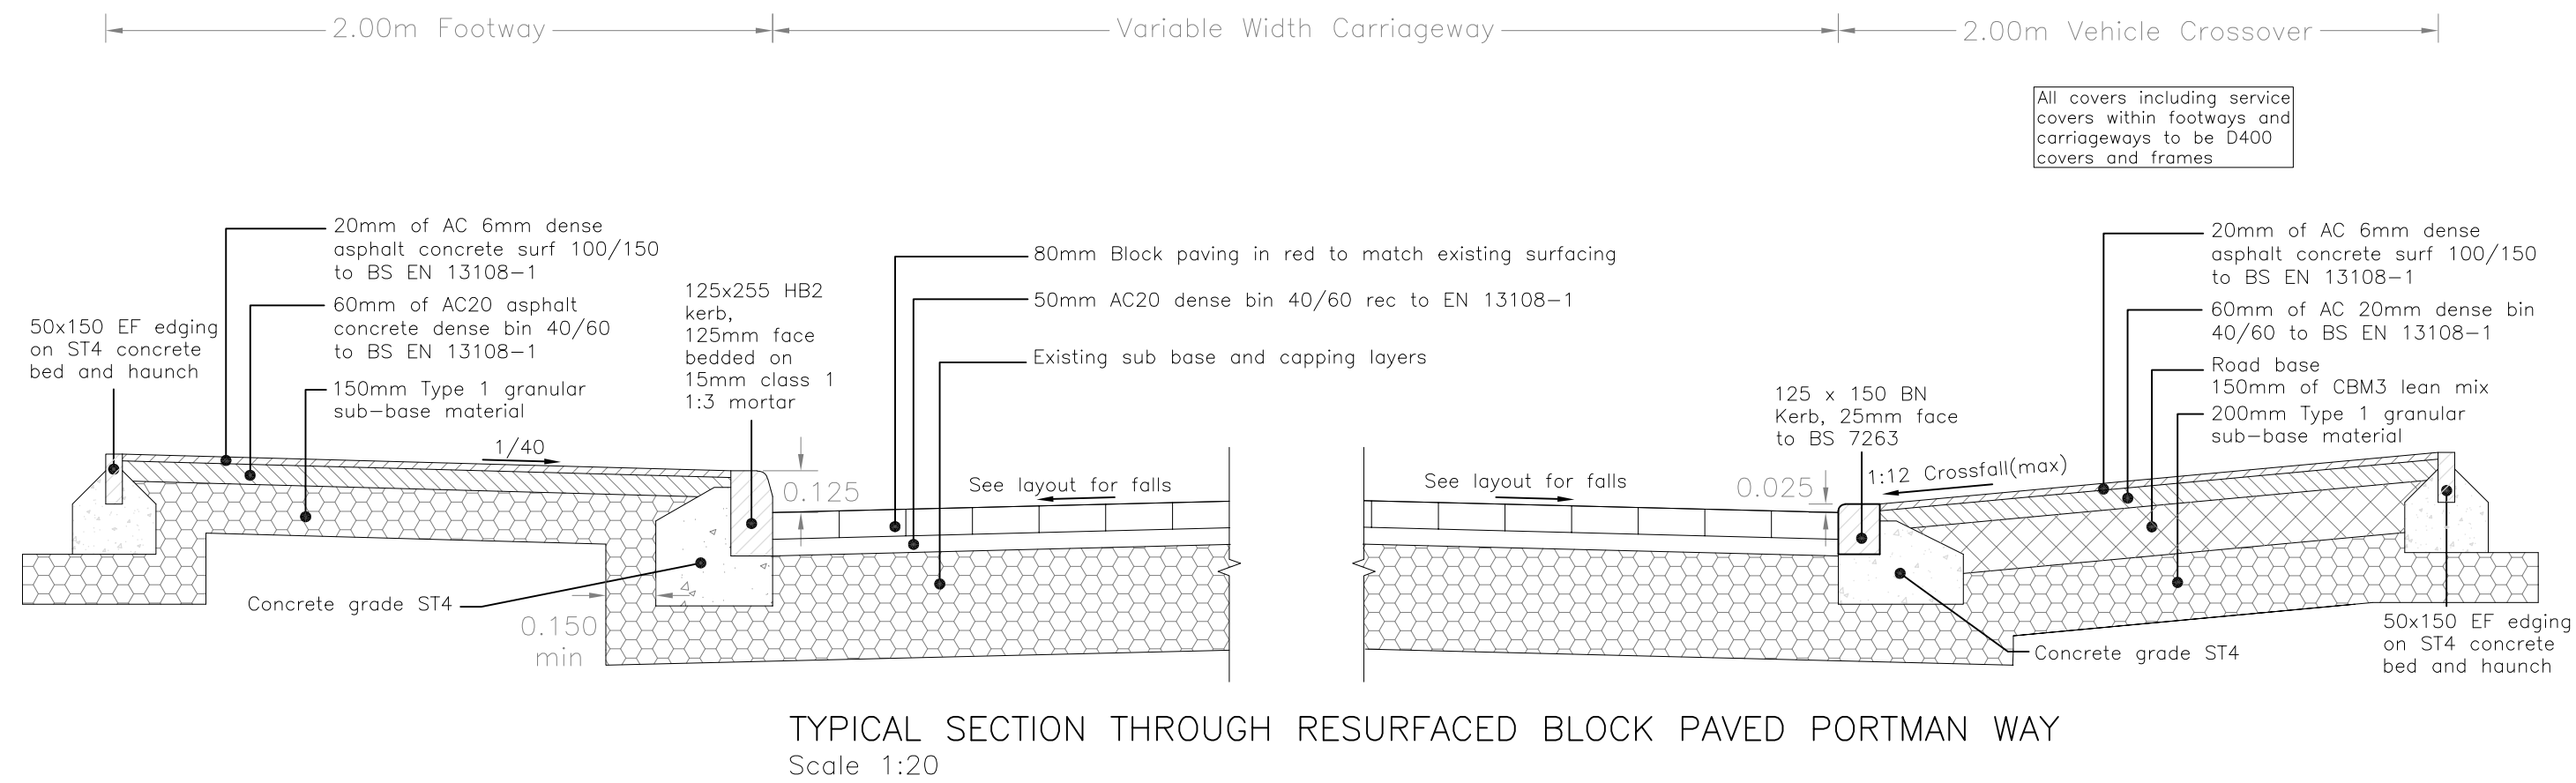

PRELIMINARY

B	29.04.19	Lighting column to the east of junction to be repositioned	JS
A	25.10.18	Updated to clients comments	EP
REV. No.	DATE	DESCRIPTION	INITIALS
Client			
Bellway		MJA CONSULTING CIVIL AND STRUCTURAL ENGINEERS Monarch House, Barton Lane, Abingdon, Oxon, OX14 3NB Tel: 01235 555173 Fax: 01235 523226	
Project		Portman Road Reading	
Title		S278 Bellmouth Details	
Scale	AS SHOWN A2	Date	Sept 18
Checked	AMc	Drawn	JS
Drawing No.		5672:606	Rev
			B