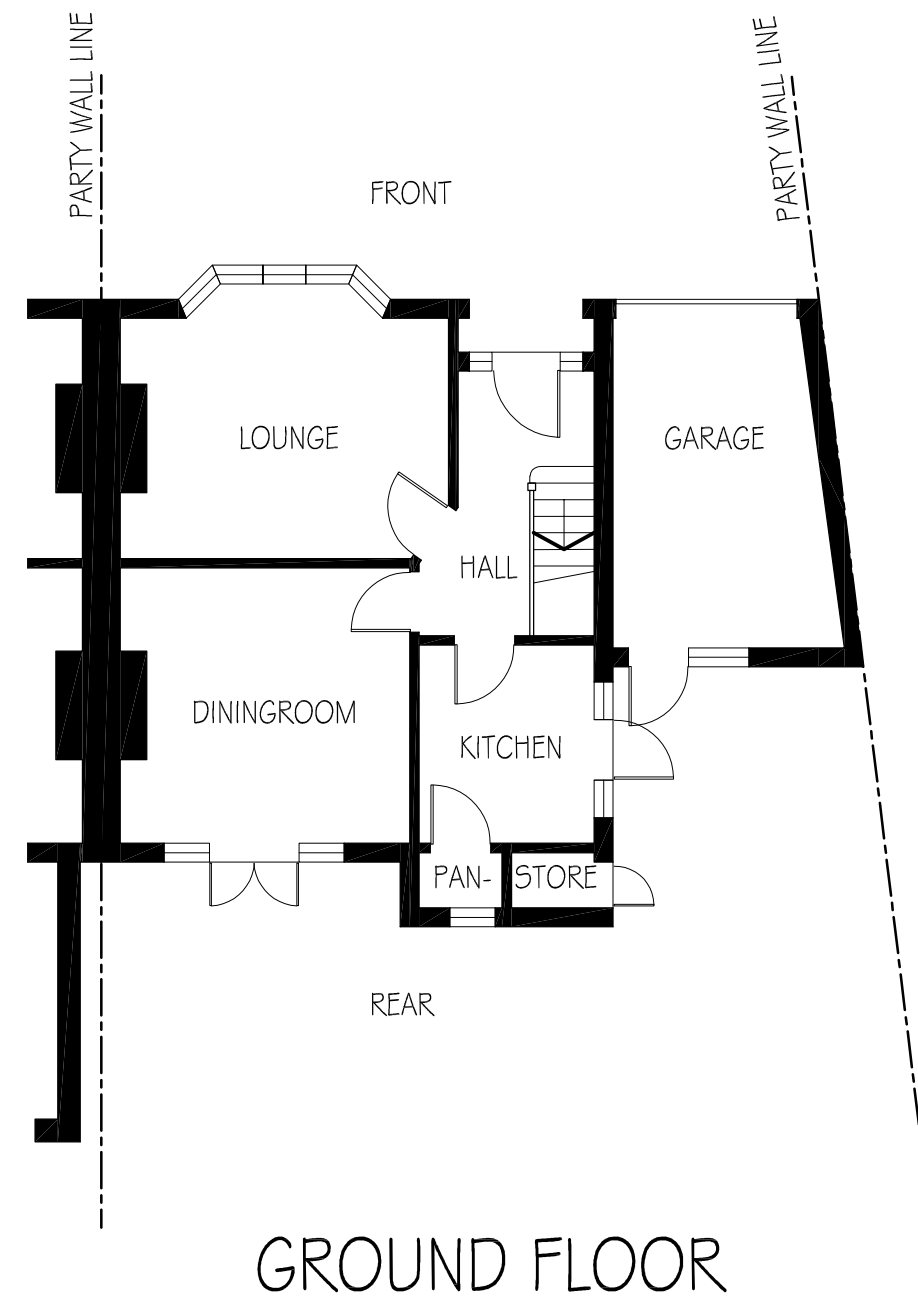
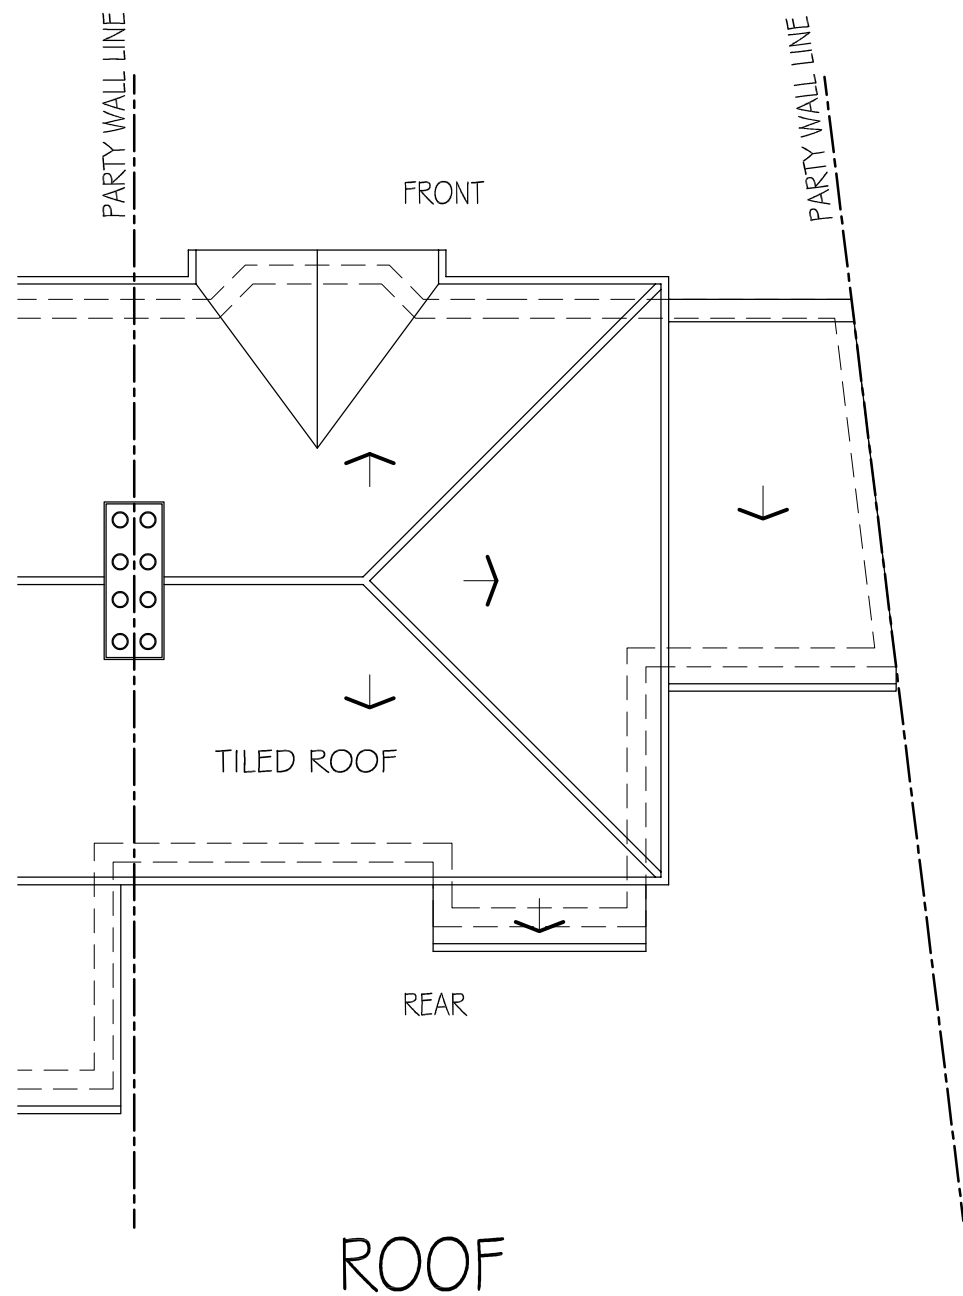


STRUCTURAL • ARCHITECTURAL
TEL: 01483 77 00 73
Email: info@abstract-plans.co.uk
Web: www.abstract-plans.co.uk

11 WINSER DRIVE, READING RG30 3EG
EXISTING PLANS
PROPOSED REAR EXTENSION

SCALE 1:100@A3 DRAWN MC JUNE 19
DRG No. 5335 - 262 E 01