


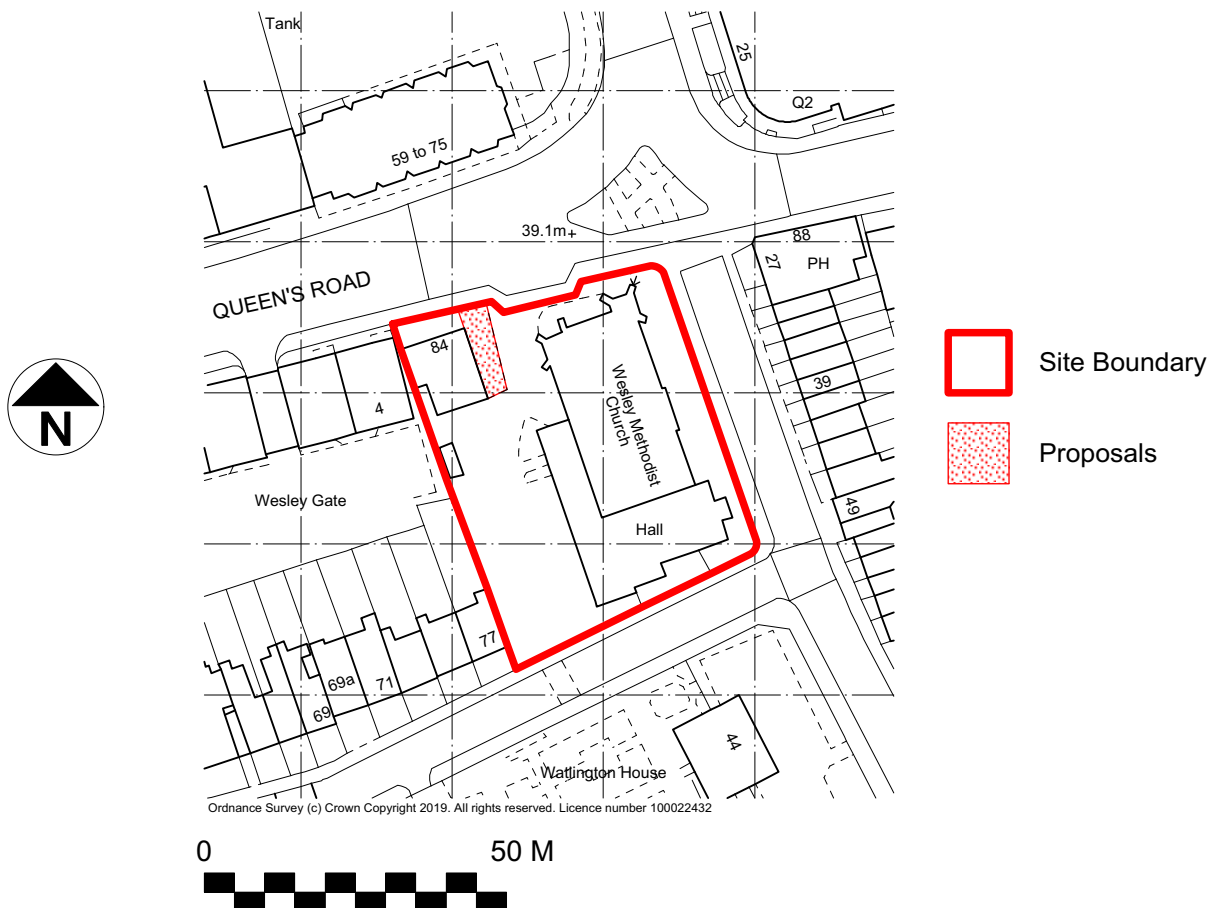

PLANNING

This drawing to be read in conjunction with
Seymour & Bainbridge drg. no. 908 / 22, 23 & 24.

Seymour and Bainbridge

CHARTERED ARCHITECTS

9 CHARLECOTE MEWS STAPLE GARDENS WINCHESTER SO23 8SR

TEL: 01962 868027 FAX 01962 841678

mail@seymourbainbridge.co.uk

Client Wesley Methodist Church,
Reading

Project 84 Queens Road

Drawing Site Location Plan

Scale 1:1250 @ A4

Date June 2019

Drawing No. 908 / 21