


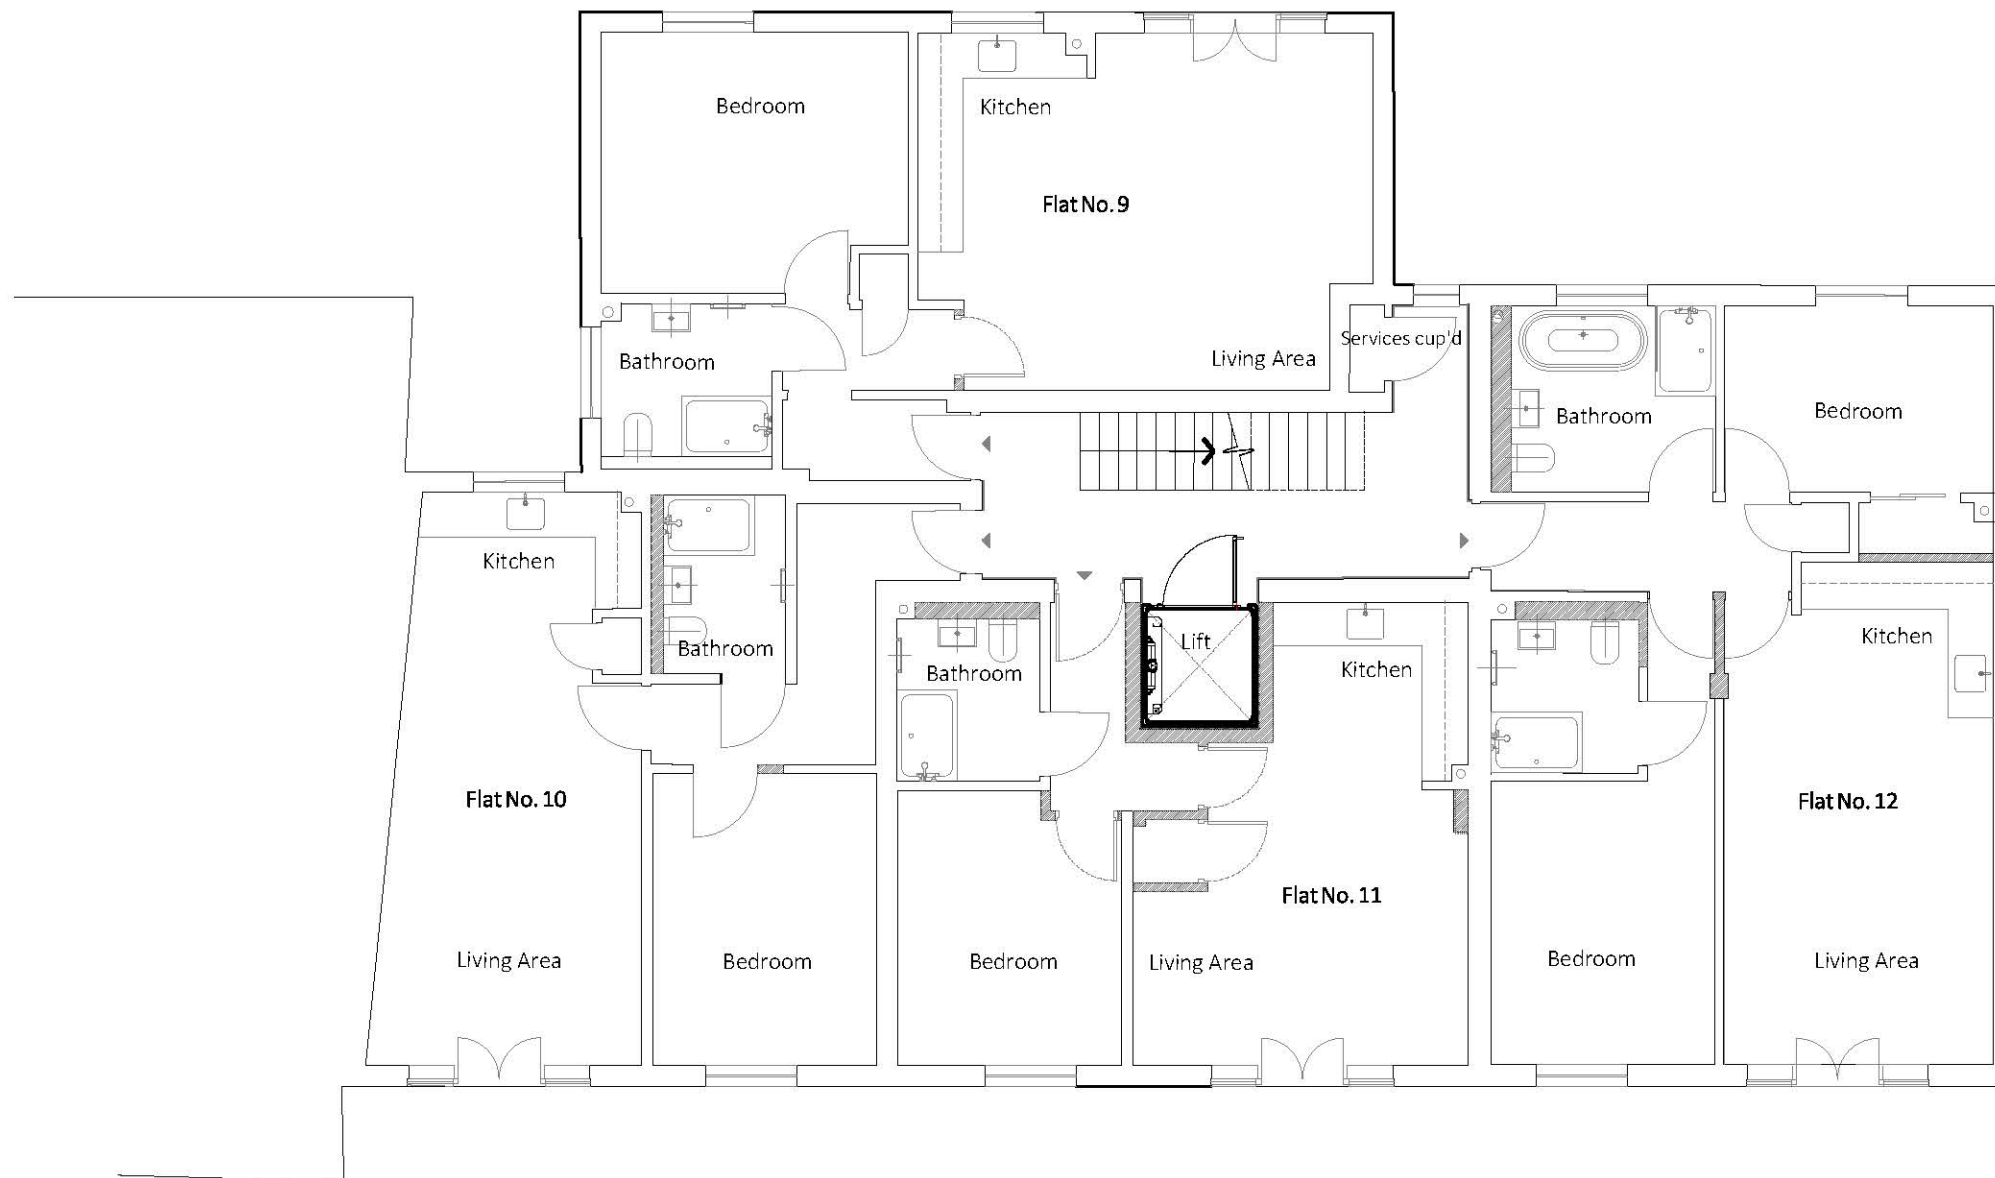

Existing Second Floor 1:100

