



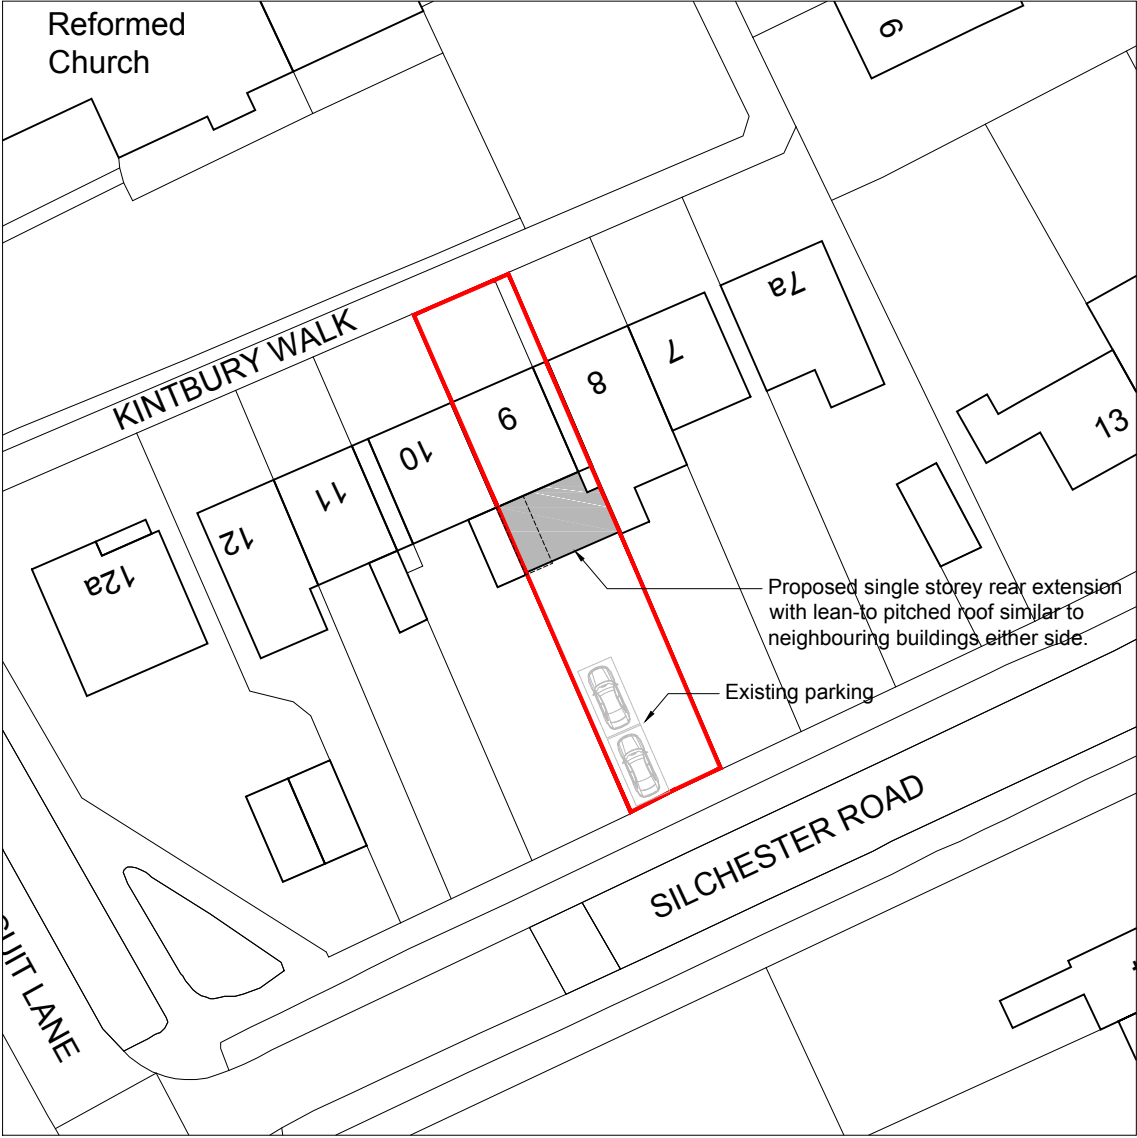

LOCATION PLAN

SCALE 1 : 1250

Area of site = 248m<sup>2</sup>  
Net area of existing built footprint = 68m<sup>2</sup>  
Net area of proposed built footprint = 83m<sup>2</sup>  
Net increase after development = 15m<sup>2</sup>

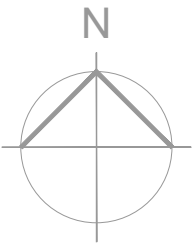

BLOCK PLAN

SCALE 1 : 500

0m 10m 20m

NOTES

© SpaceOffice - THIS DRAWING AND DESIGN REMAINS THE COPYRIGHT AND INTELLECTUAL PROPERTY OF SPACE OFFICE LIMITED (SpaceOffice) AND SHALL NOT BE COPIED IN ANY FORMAT WITHOUT APPROVAL.

THIS DRAWING IS TO BE READ IN CONJUNCTION WITH ALL OTHER DRAWINGS AND DOCUMENTS PROVIDED. THE CONTRACTOR MUST CHECK ALL DIMENSIONS ON SITE BEFORE PLACING ORDERS FOR MATERIALS OR SHOP FABRICATIONS OR COMMENCING WORKS ON SITE. ANY DISCREPANCIES SHOULD BE NOTIFIED BEFORE PROCEEDING.

Rev C 12.08.19 Amends for re-submission.

Space Office

ARCHITECTURE ■ PLANNING ■ BUILDING DESIGN

104 Westfield Road, Caversham, Reading RG4 8HJ  
Phone: 0118 328 2777 Mobile: 07974 707832  
Email: mail@spaceoffice.com

|                |                                   |                |
|----------------|-----------------------------------|----------------|
| Client:        | MR M SADIQ                        |                |
| Project:       | SINGLE STOREY REAR EXTENSION      |                |
| Location:      | 9 KINTBURY WALK, READING RG30 3HE |                |
| Drawing Title: | LOCATION PLAN & BLOCK PLAN        |                |
| Date:          | DEC 2018                          | Sheet Size: A3 |
| Drawn:         | MC                                |                |

|             |          |           |   |
|-------------|----------|-----------|---|
| Drawing No: | P1816-01 | Revision: | C |
|-------------|----------|-----------|---|