


Plot Boundary

Plot Boundary

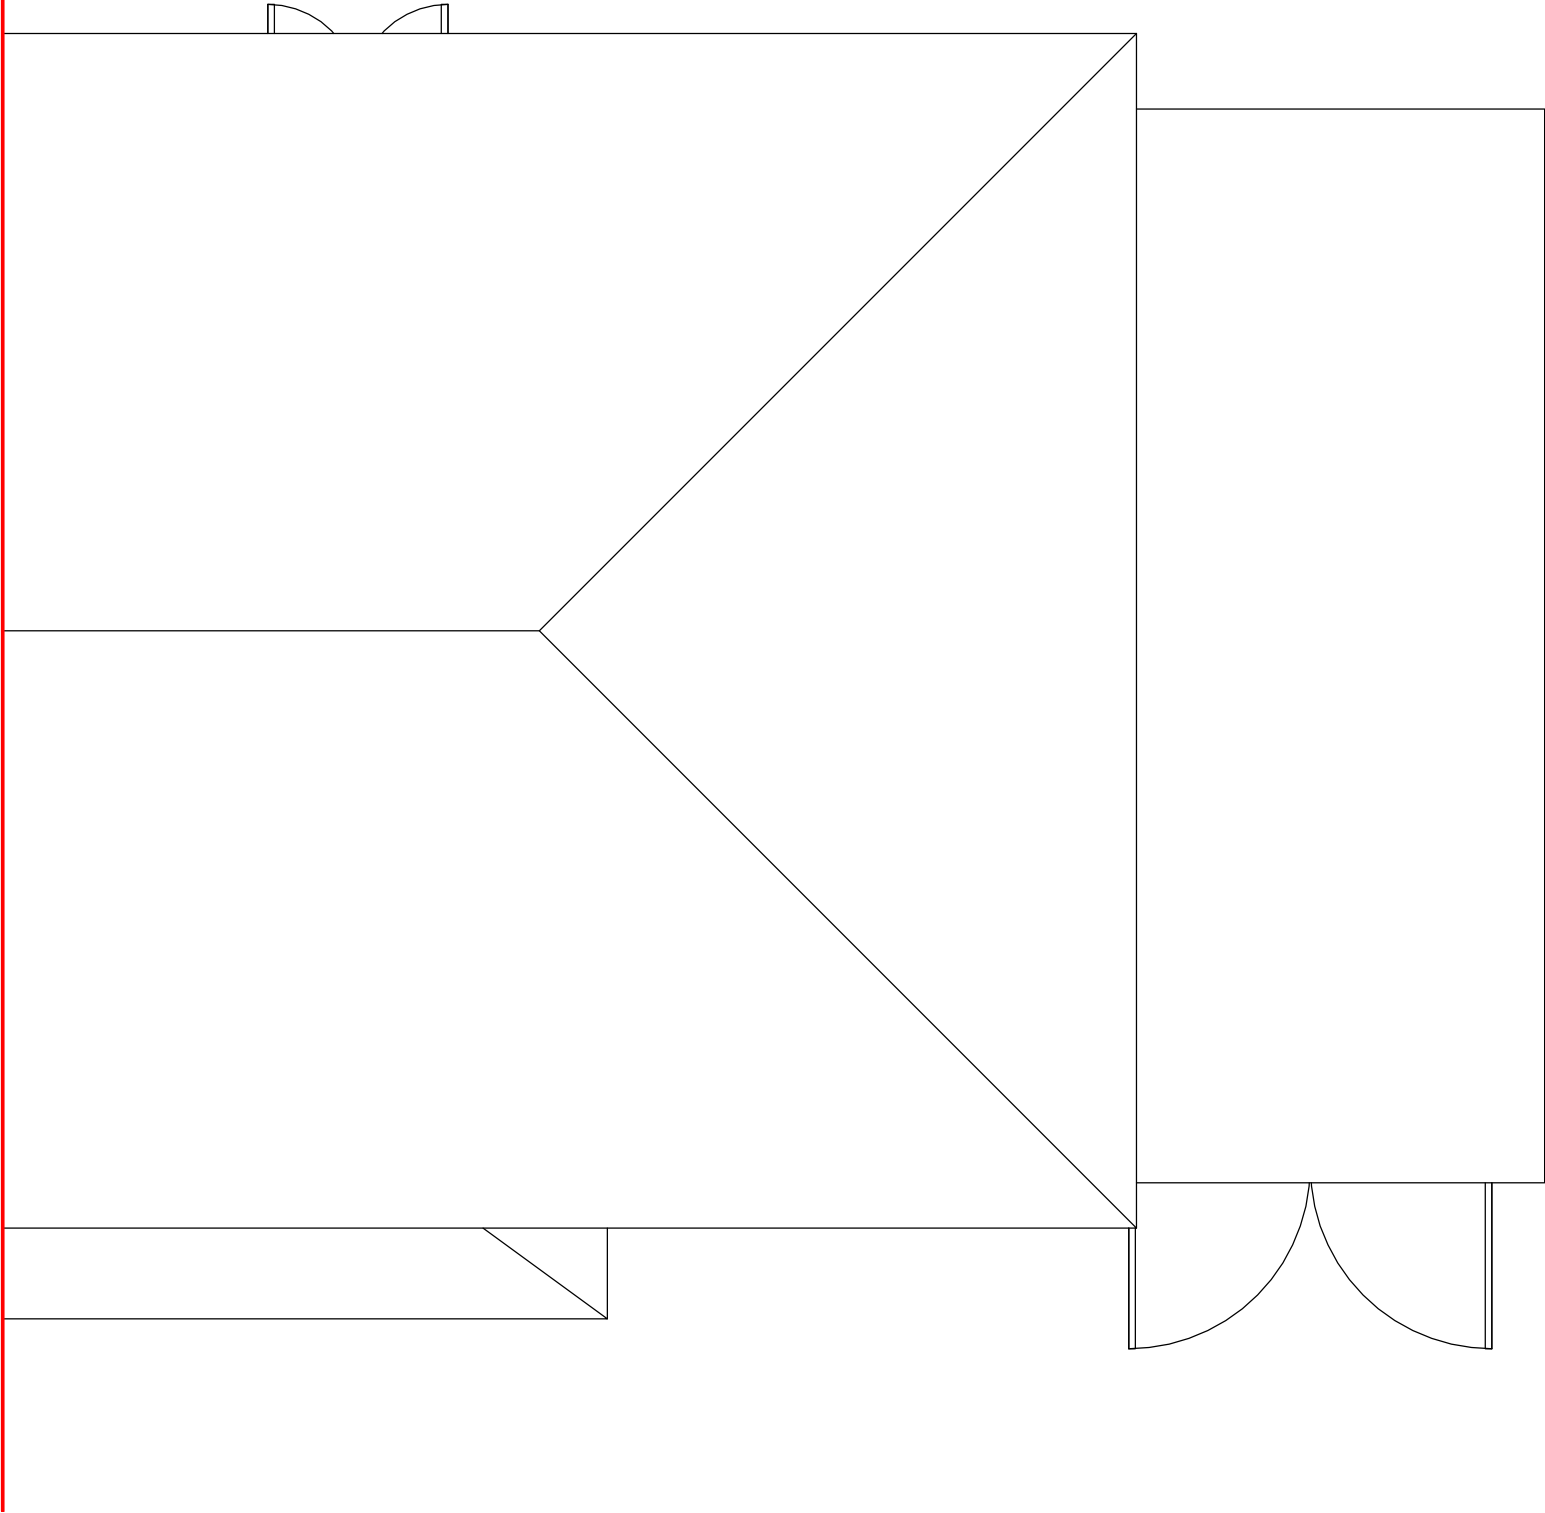

CDM REGULATIONS 2015. All current drawings and specifications for the project must be read in conjunction with the Designer's Hazard and Environment Assessment Record. All intellectual property rights reserved.

Designed with reference to the surveys, information and reports listed:
XXXXXXXXXXXX XXXXXXXXXXXXXXX, XXXXXXXXXXX XXXXXXXXXXX, XXXXXXXXXXX
XXXXXXXXXX, XXXXXXXXXXX XXXXXXXXXXX, XXXXXXXXXXX XXXXXXXXXXX.

Rev	Date	Description
-----	------	-------------

Dwn	Ckd
-----	-----

Drawn	DM
-------	----

Checked	DM
---------	----

Date	18/03/19
------	----------

Scale @ A3	1 : 50
------------	--------

108 Kenilworth Avenue

Roof Plan
Existing

KA-00003