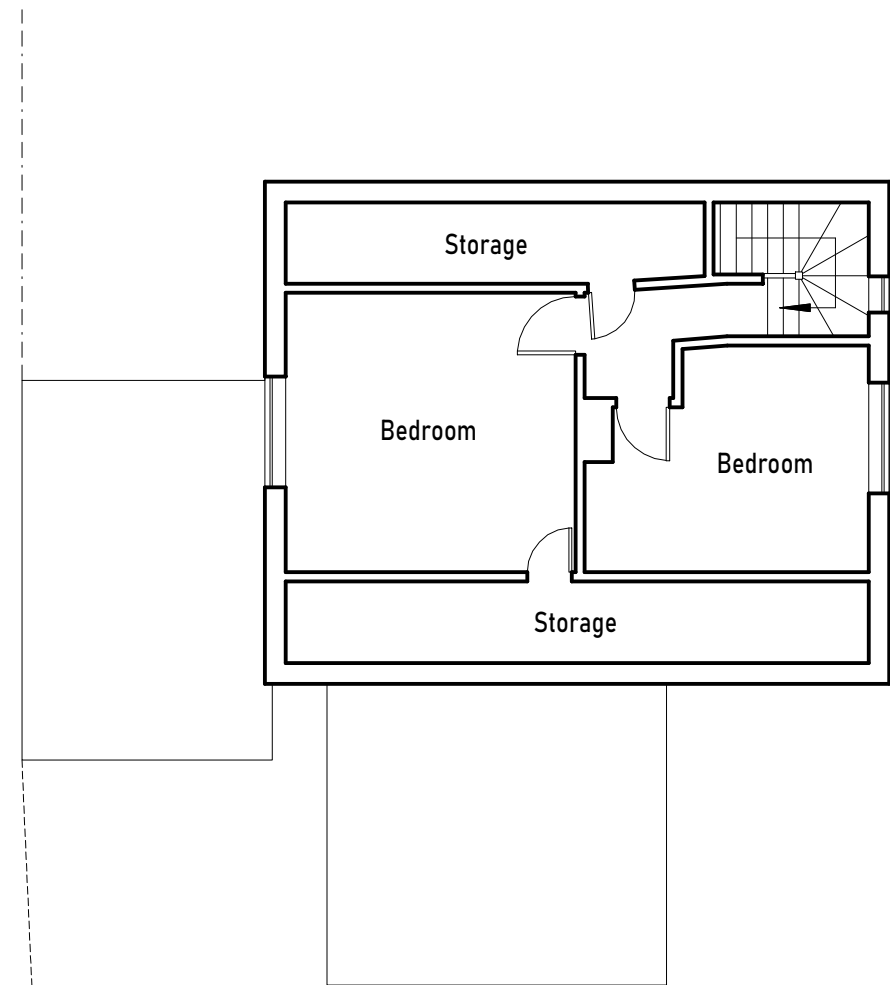
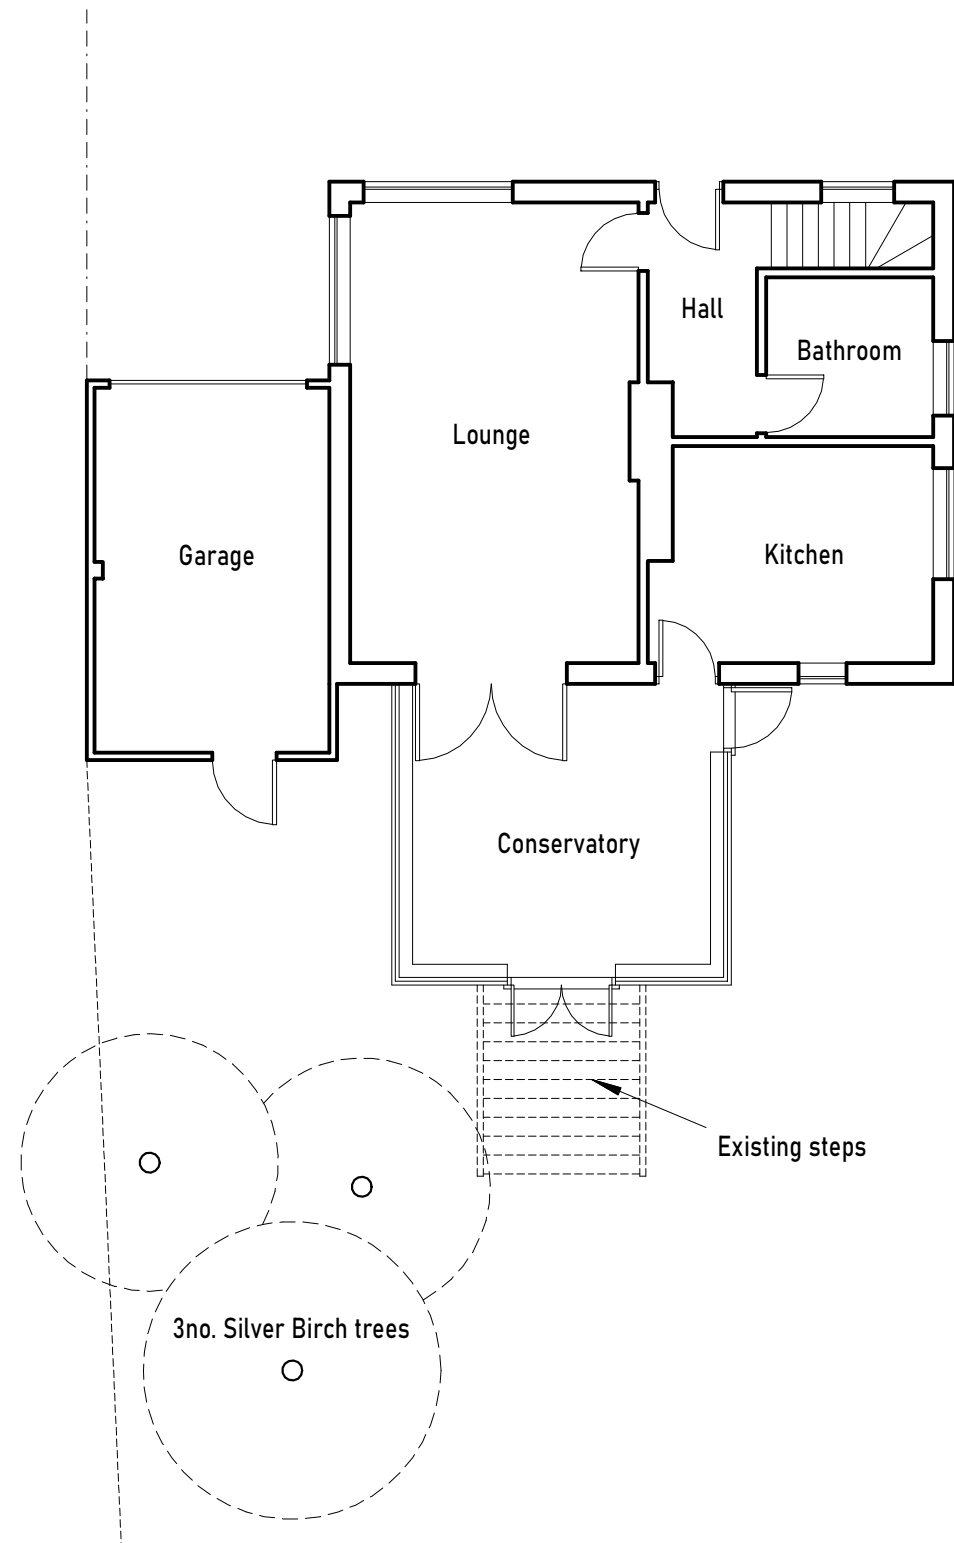


 STEPHEN BIDDLE BSc CEng FICE Email: stephen@sbiddle.co.uk Mob: 07864 122 313 Web: www.sbiddle.co.uk		
Title:	EXISTING FLOOR PLANS	Scale: (A3) 1:100
Drwg No:	HALL-1119-04	Rev: