


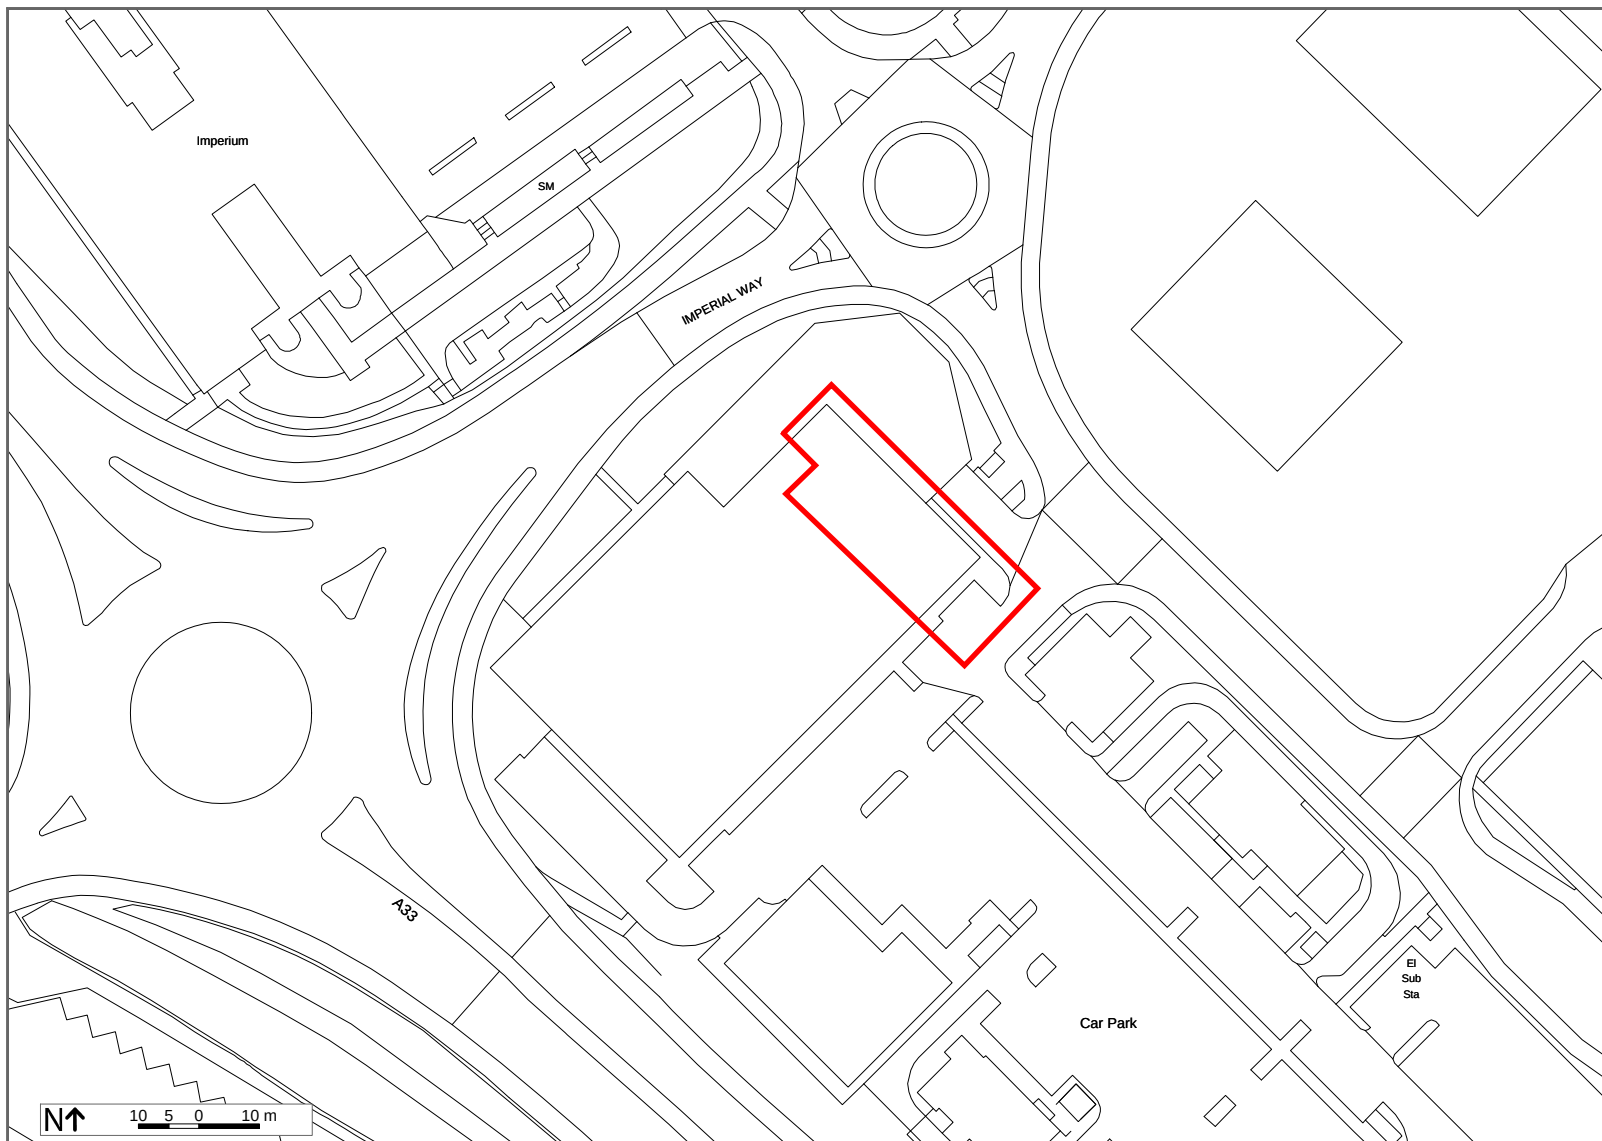

Site Location Plan

Unit 1A
Reading Gateway Retail Park
Imperial Way
Reading
RG2 0QG

Map Information

Scale: 1:1250
Reference 19102
Order No: 2137197

