
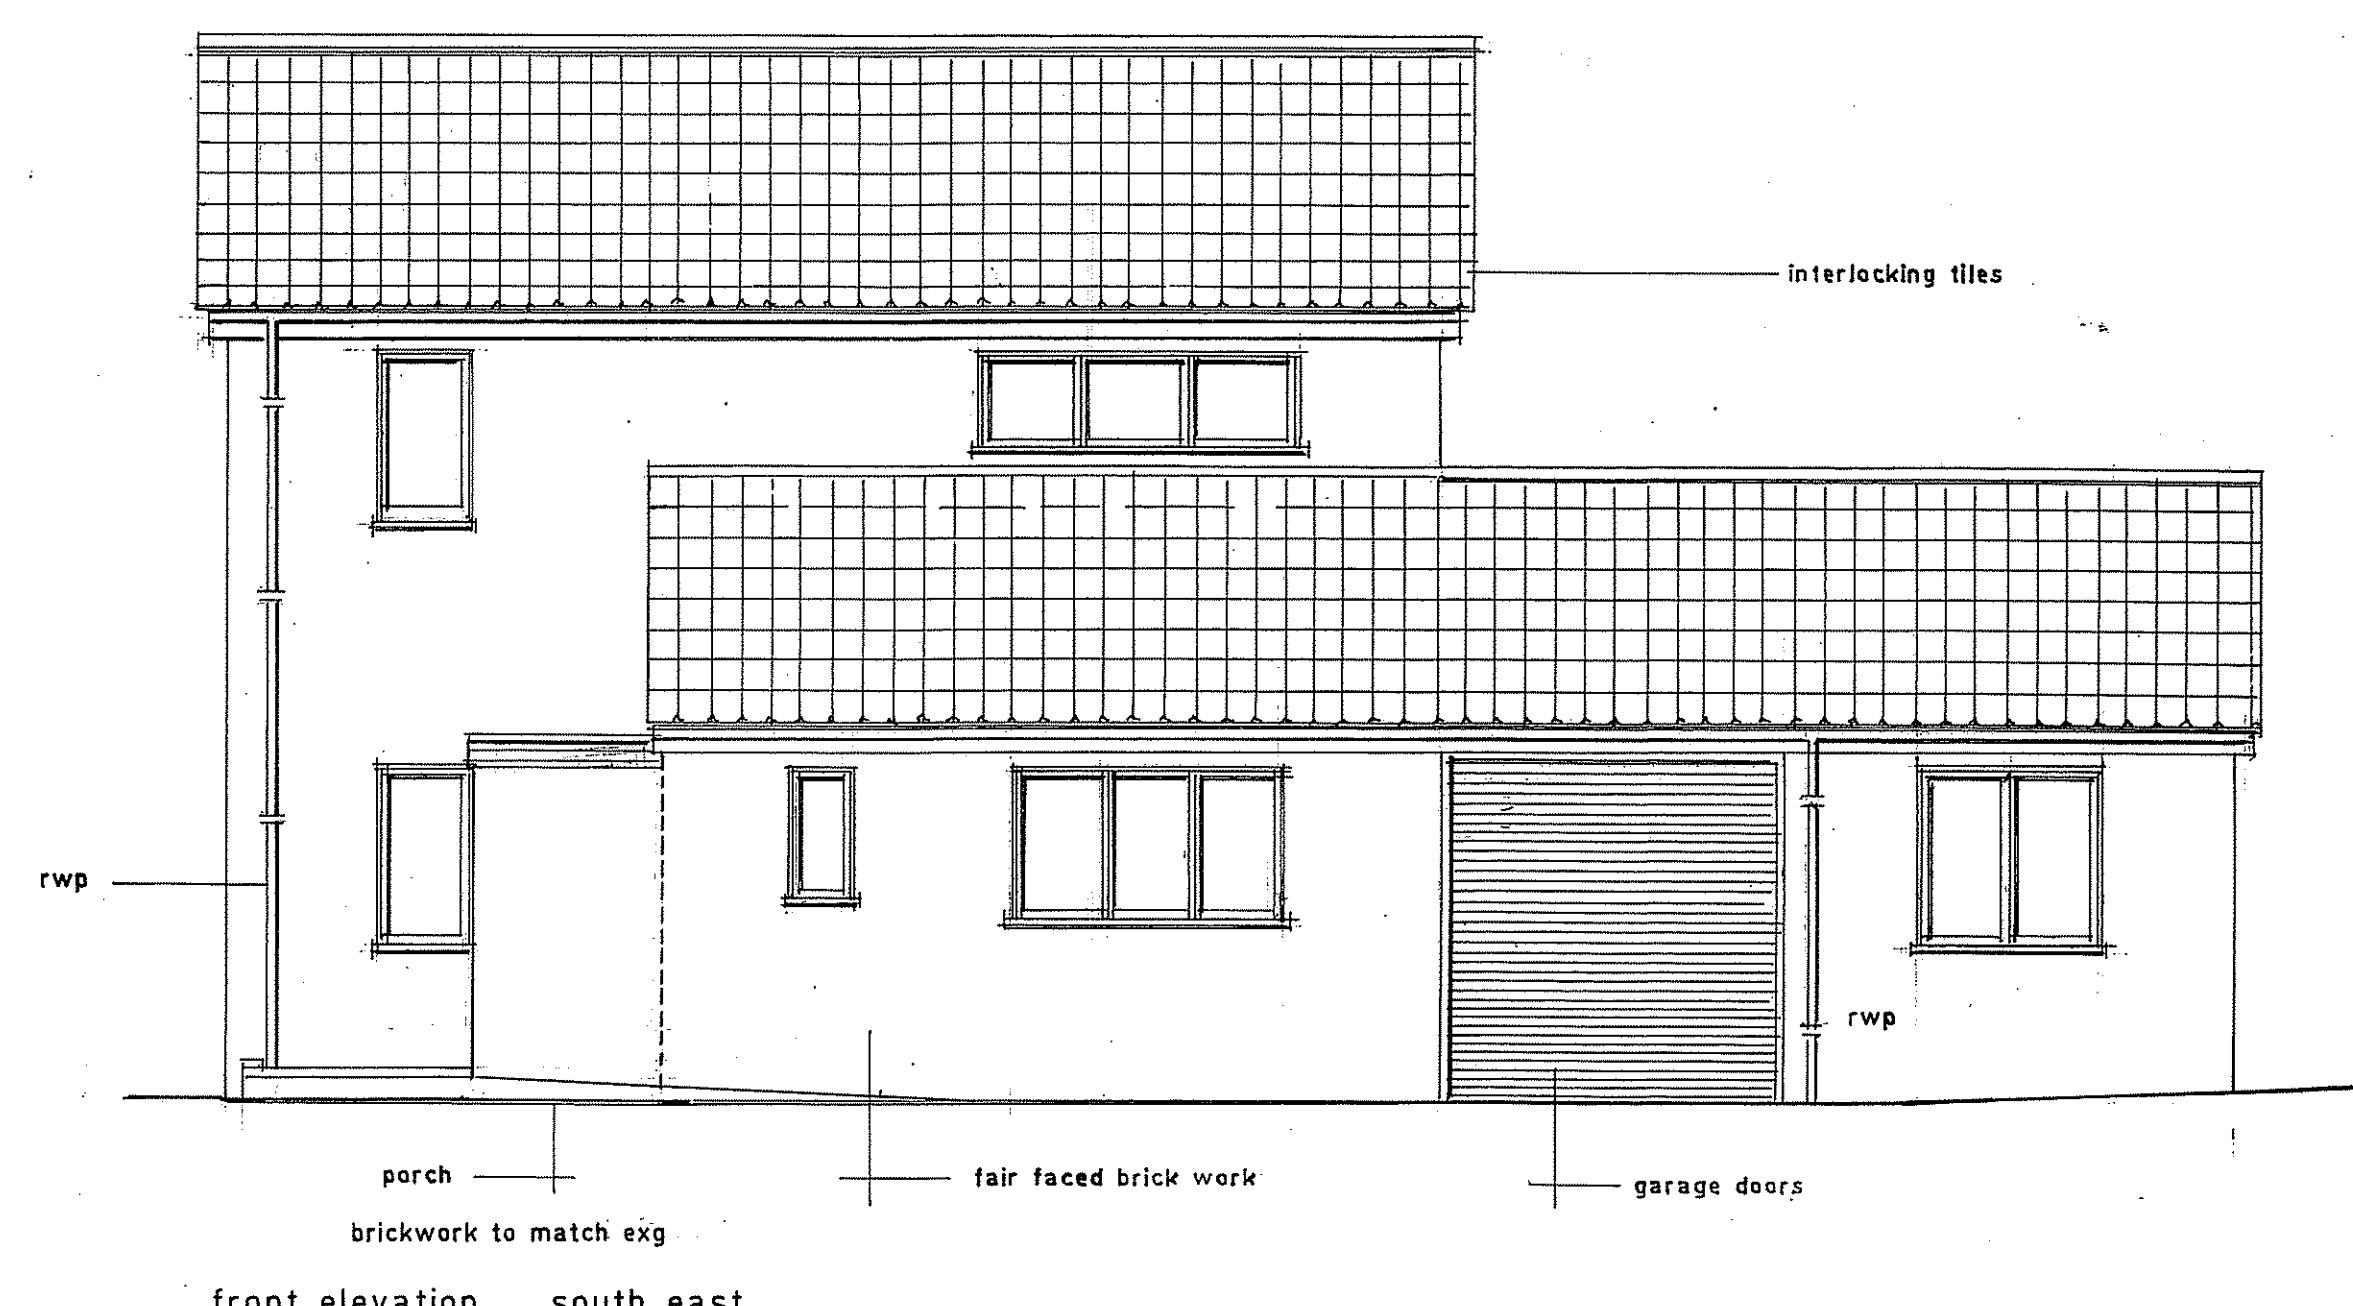
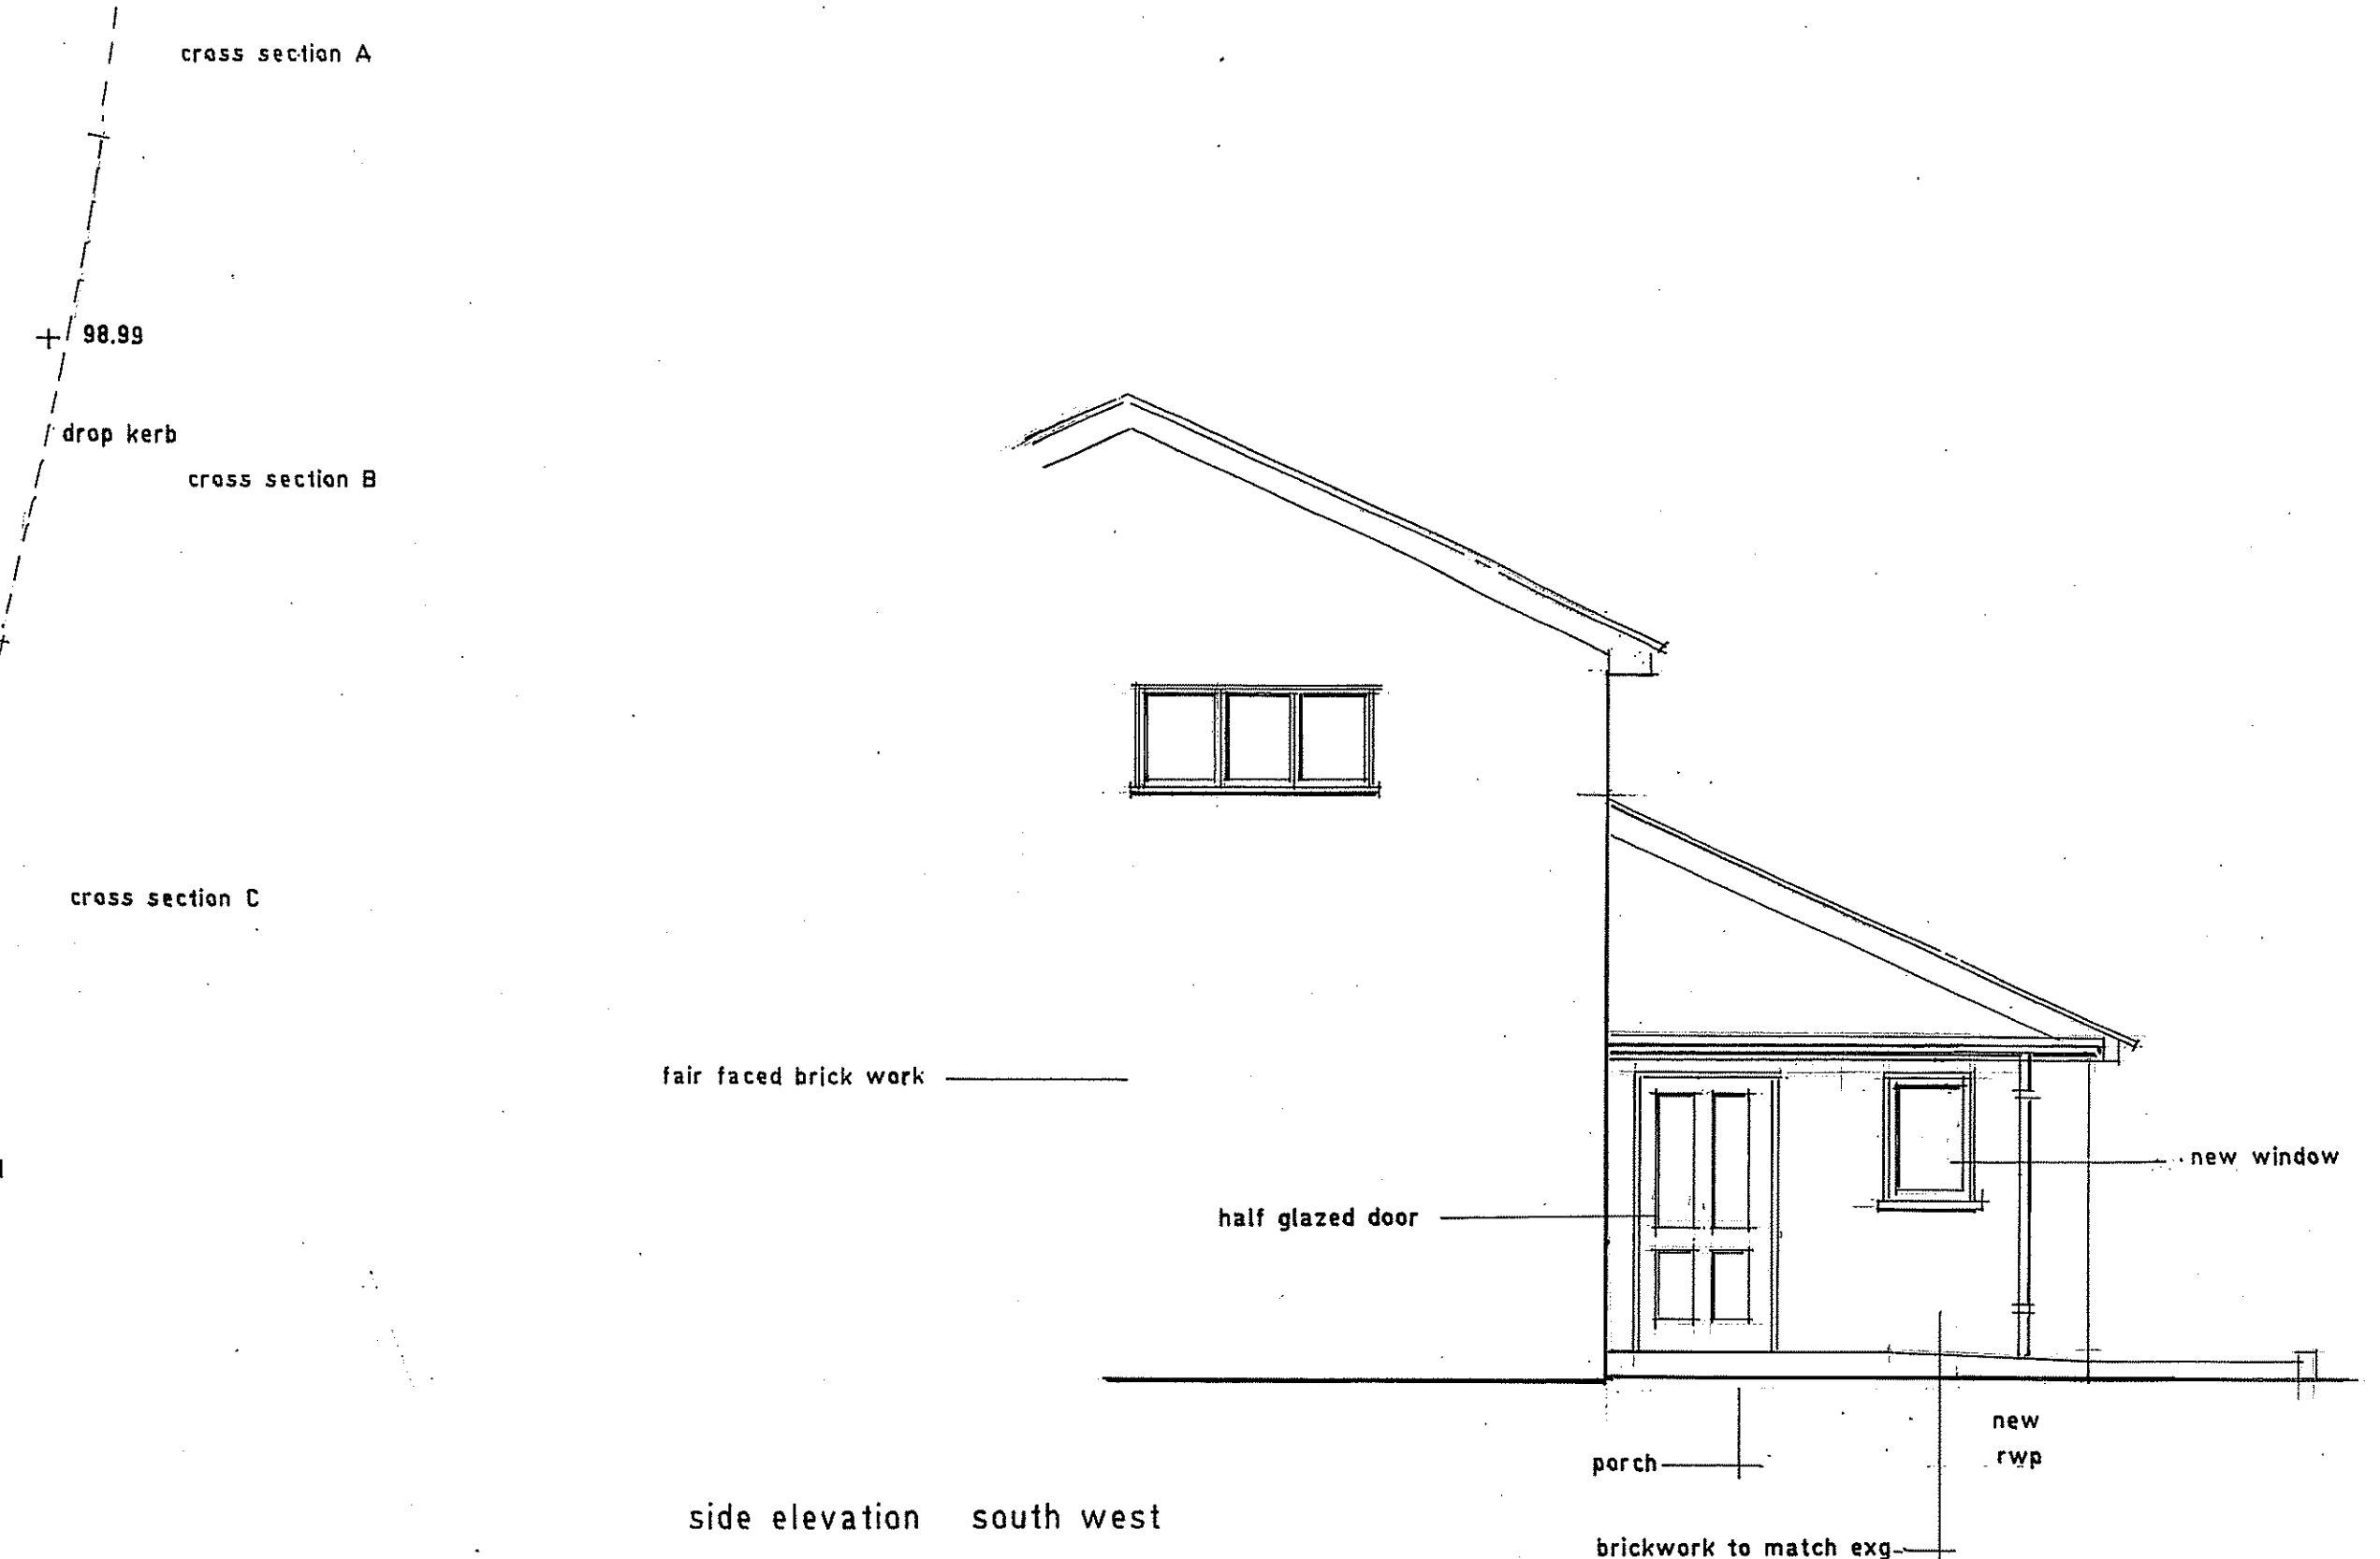
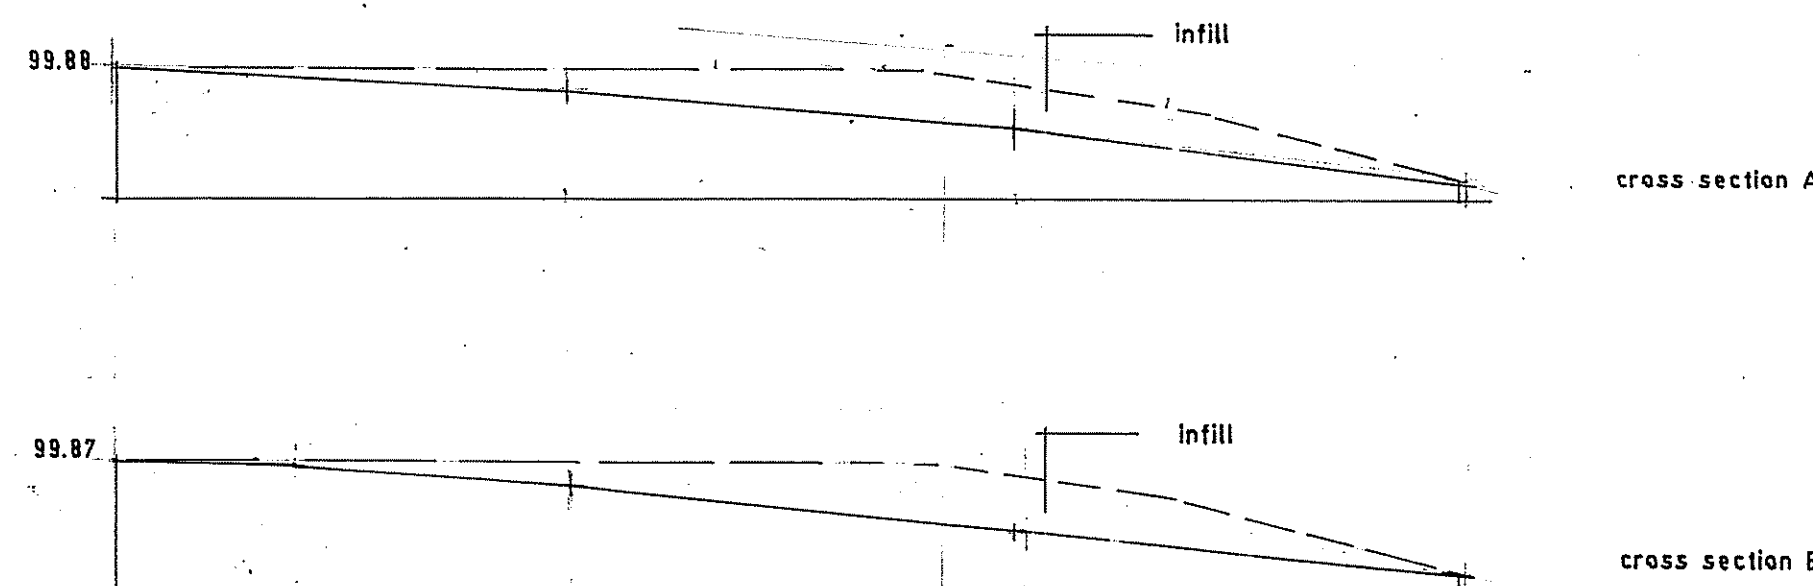


1. Contractors must not scale from this drawing.
2. In case of any discrepancies in drawings details or bills, refer to architects for clarification; unilateral decisions by contractor will not be accepted.

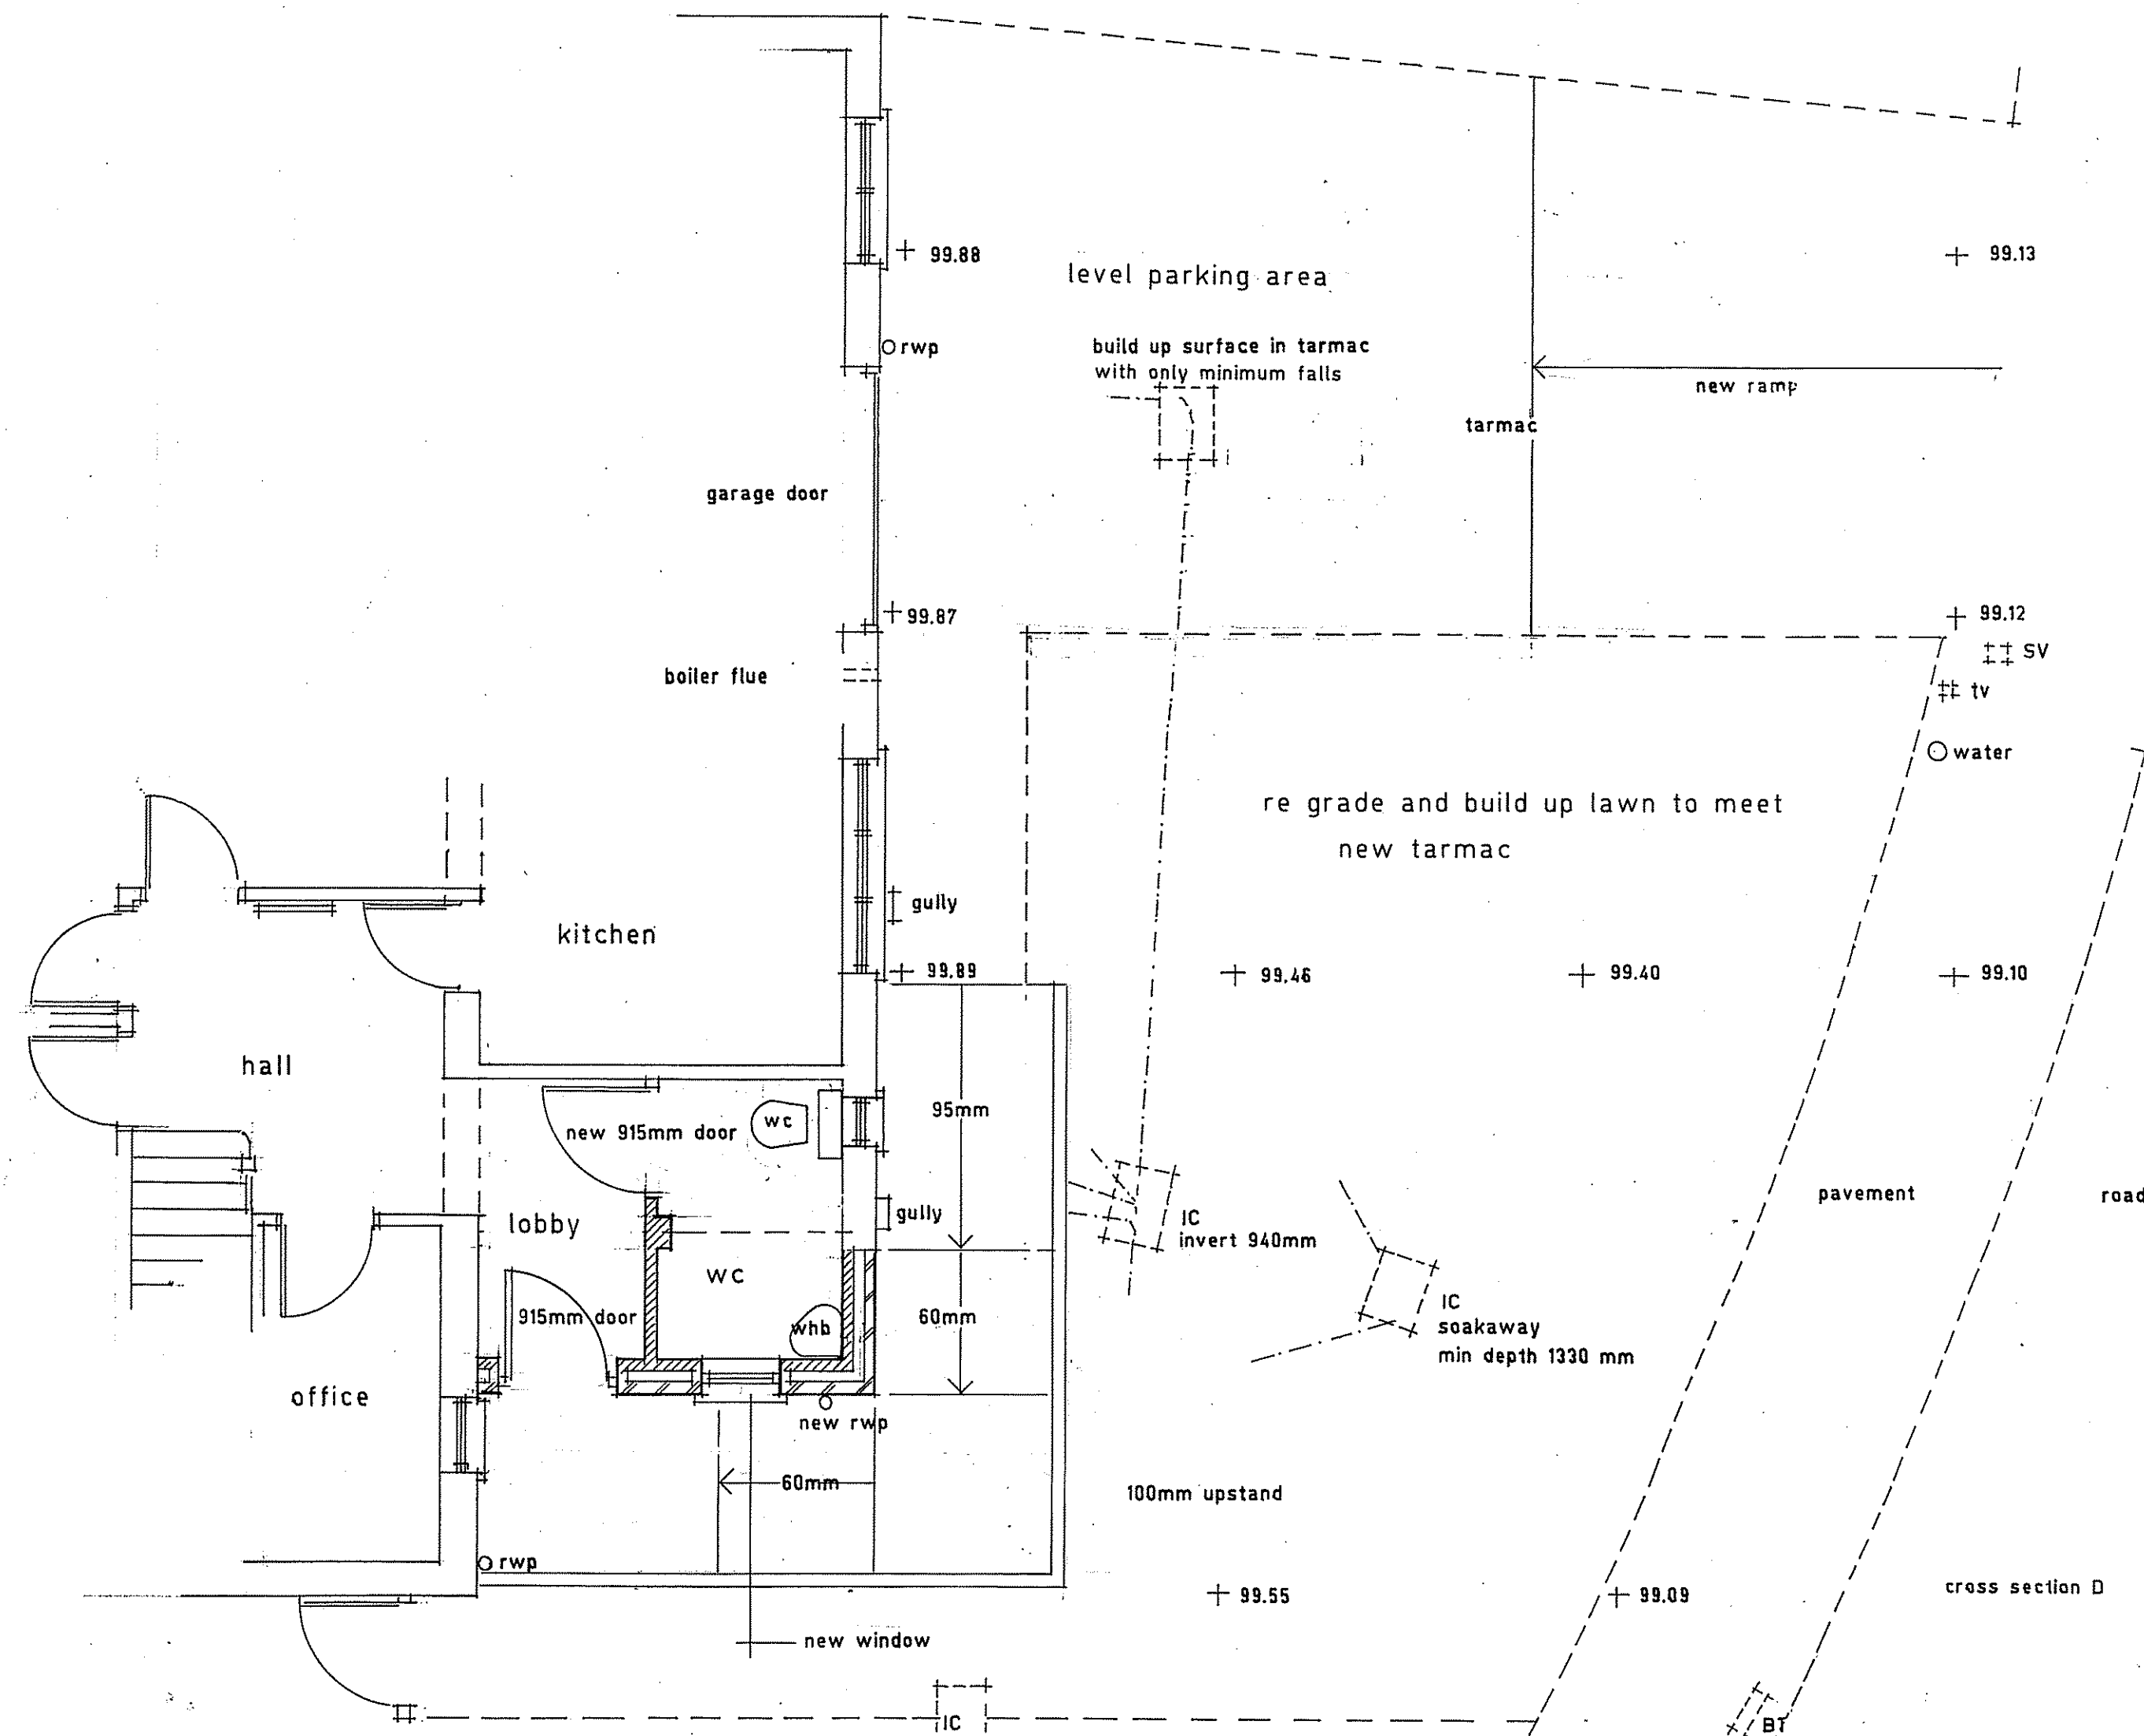

minor amendments	22.07.19	B
WClayout revised	17.07.19	A
Revision Date		Revision Letter

5 Cedarwood Crescent
Caversham
RG4 8NW

proposed new entrance porch, wc and access

Date 10.06.2019 Job Ref. 19.717
Drawn APV
Scales Drawing No. AAN:19.717.2 rev B
1:50 scalebar in metres

AAN design and survey
54a Queen Street, Henley on Thames. RG9 1AP
01491 410817 www.aandesign.co.uk