



PLANNING DOCUMENT

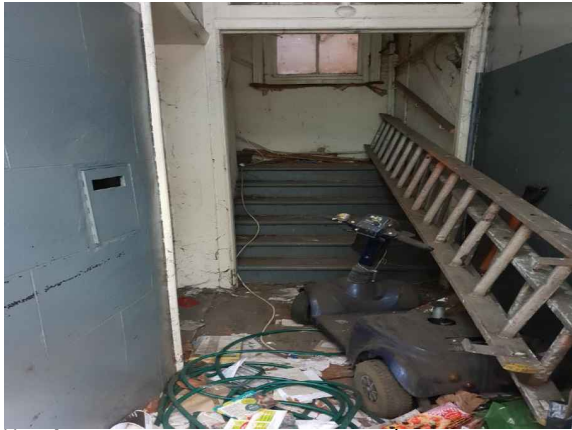

View 1



View 2

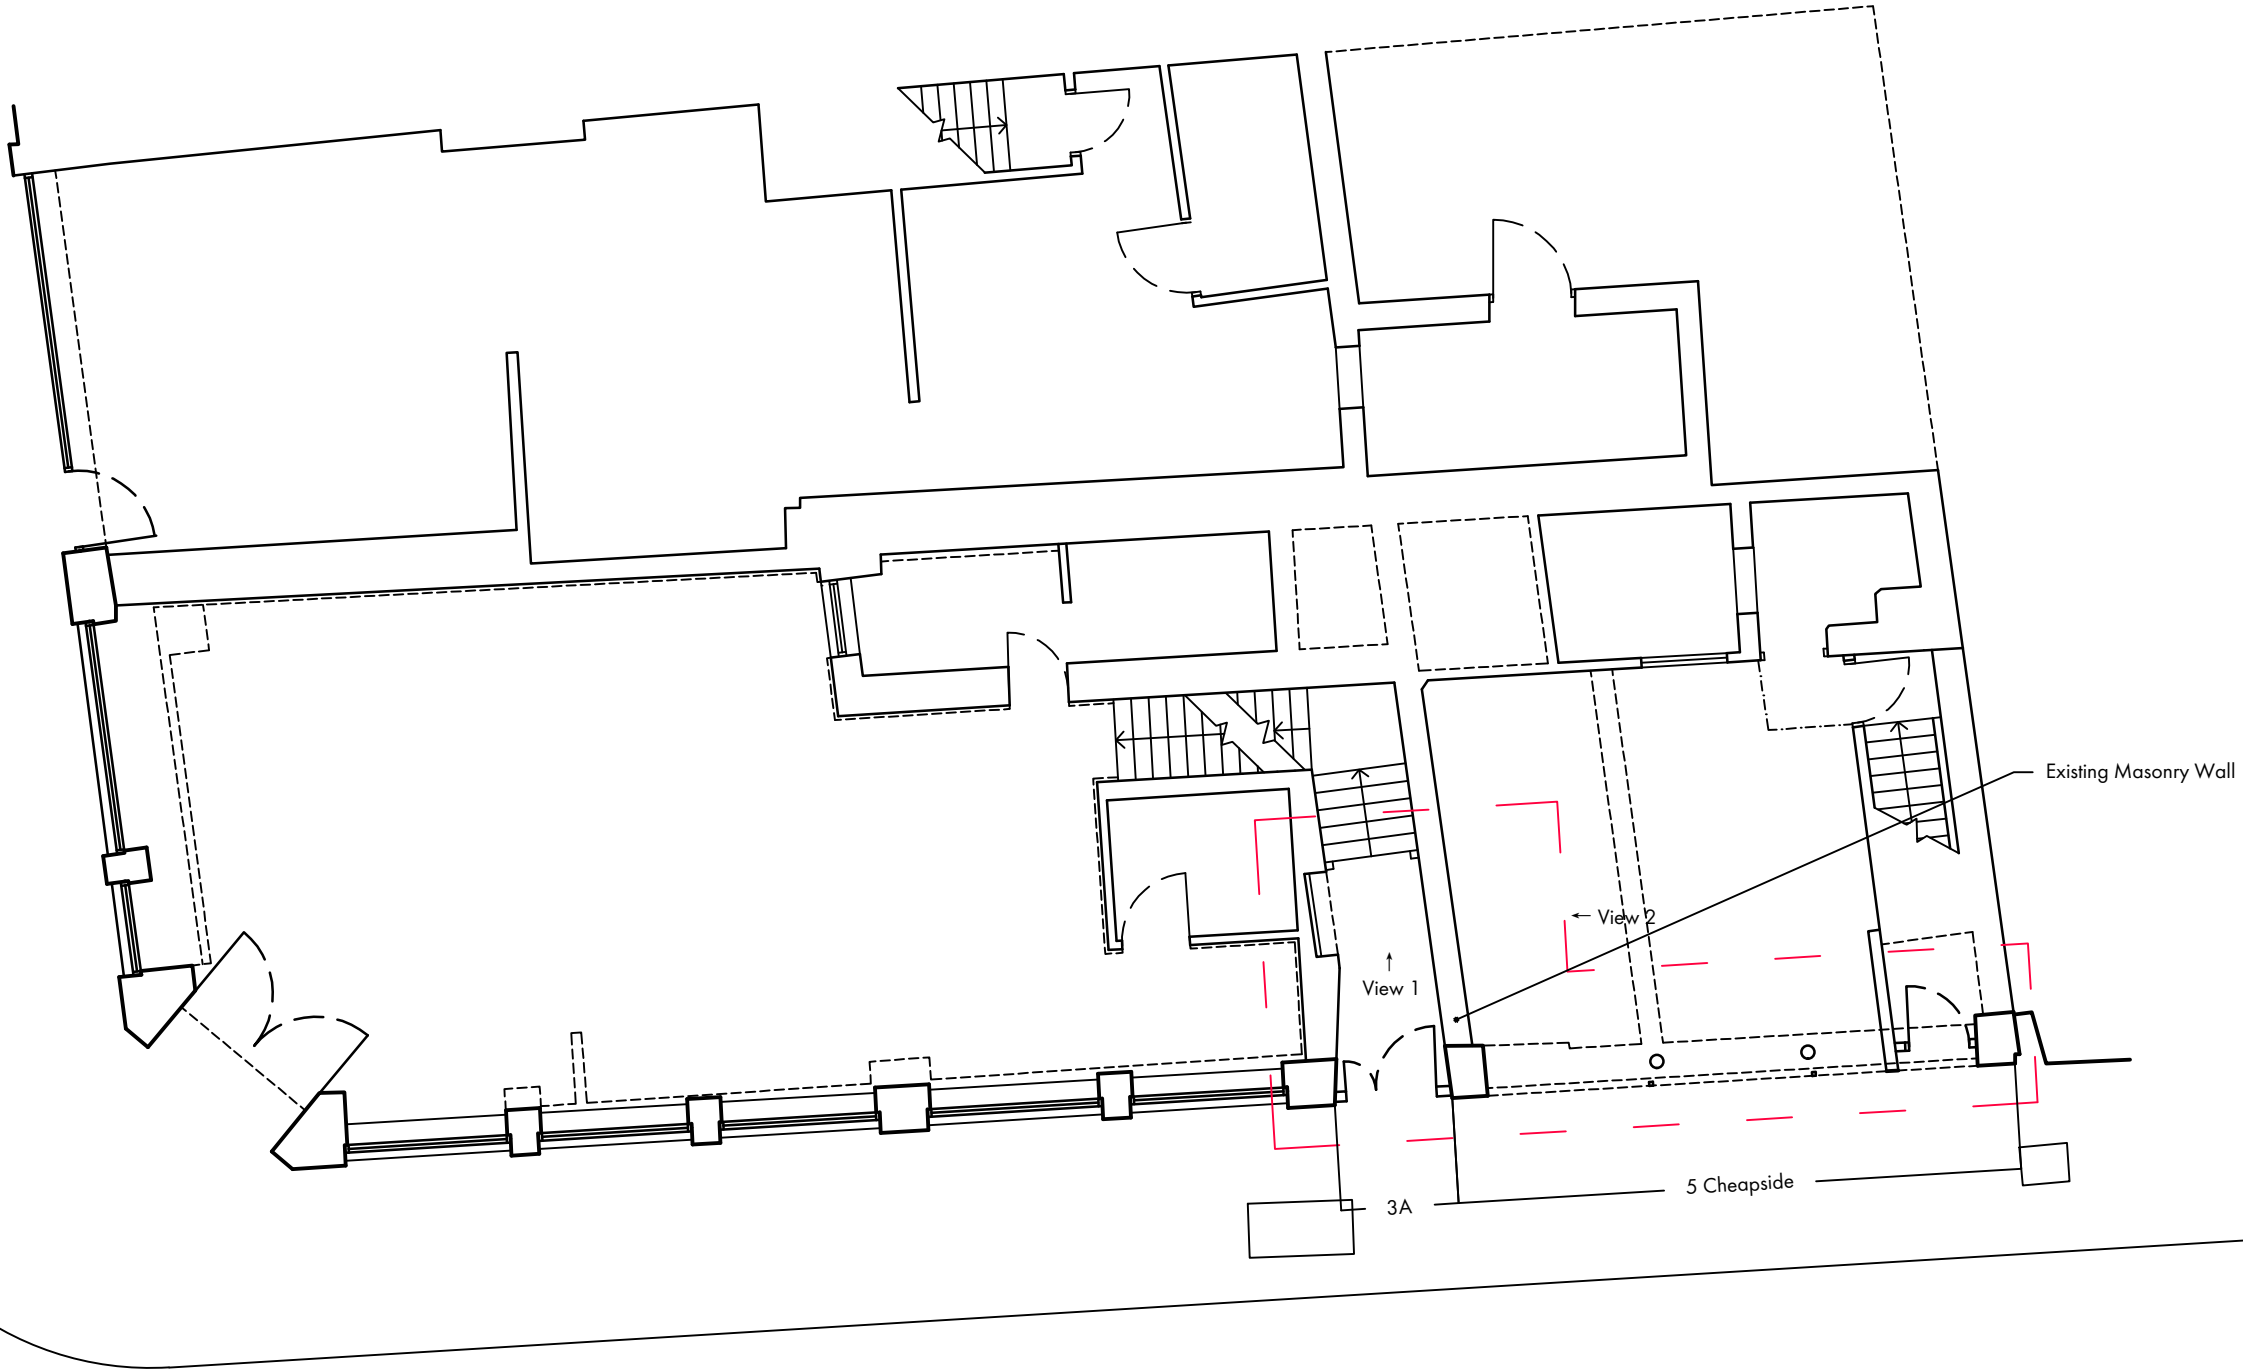

B Photos included		03.01.2019	AL
A Updated to Planning Comments		15.11.2018	AL
Originator AL	Approved	Date 18.09.2018	Scale 1:100 @ A3
Drawing No. 5393-002		Rev. B	Sheet No. 1/1