



Copyright of this drawing is the property of Urban Edge Architecture Limited. It must not be reproduced or amended nor used in the execution of any works whether in conjunction with the proposed works for which it is prepared or otherwise without the express consent in writing of Urban Edge Architecture Limited.

Urban Edge Architecture Limited
One Scotgate Mews, Scotgate,
Stamford, Lincolnshire, PE9 2FX.

Tel. ++44 (0)1780 755 665
Fax. ++44 (0)1780 755 360


DO NOT SCALE FROM THIS DRAWING - ALL DIMENSIONS TO BE CHECKED ON SITE, ANY DISCREPANCIES RAISED WITH URBAN EDGE

DRAWING TO BE READ IN COLOUR

SITE ADDRESS:
HOUSE OF FRASER
THE ORACLE SHOPPING CENTRE
BRIDGE STREET
READING
RG1 4AG

LEGEND:

APPLICATION BOUNDARY
OWNERSHIP BOUNDARY

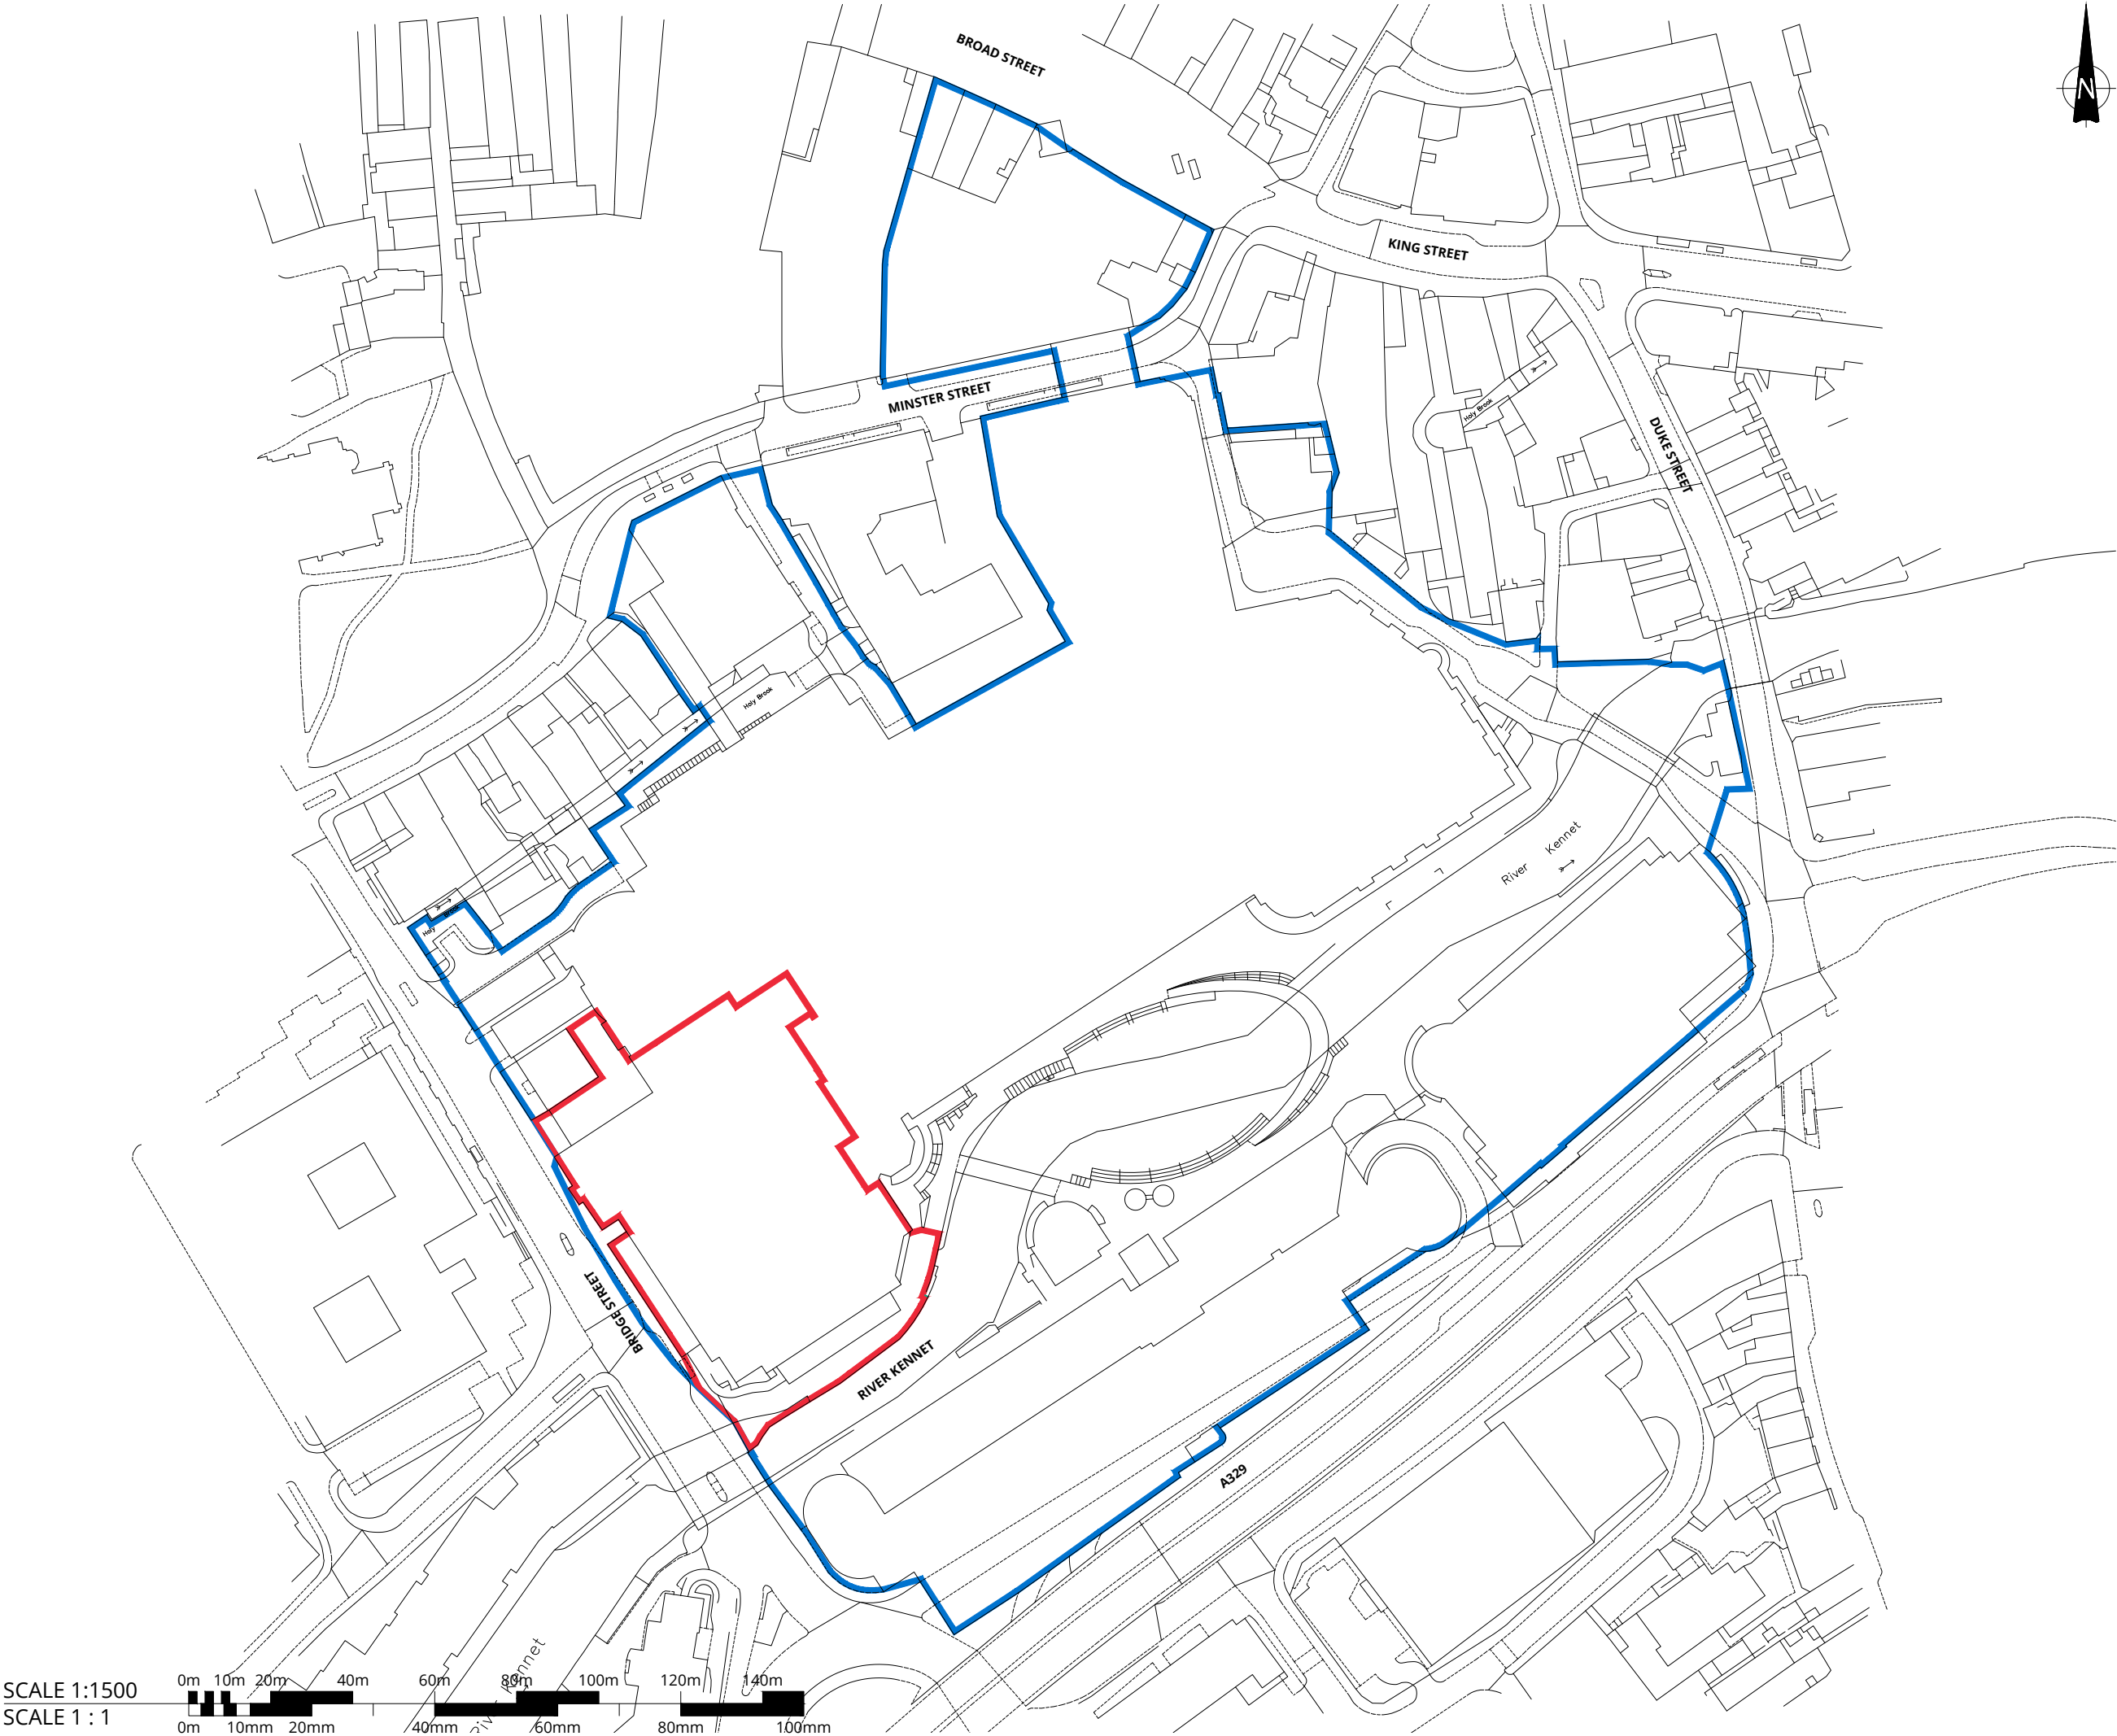

Revision	Description	Date
URBANEDGE architecture / landscape / masterplanning		
Client	THE ORACLE SHOPPING CENTRE LIMITED	
Project	THE ORACLE READING HOF SUB-DIVISION	
Drawing	SITE LOCATION PLAN AS EXISTING	
Scale	1:1500 @ A3	Drawn CN
Date	SEPT 2019	
Project No.	Drawing No.	Revision
2216	URB OR[08] 00 01	D00