



Material palette on Overdown Rd



Western Red Cedar




Weathered to Silver

RAL 7016
uPVC Windows

Horz T&G



Woodclad dormer on Elmstone Dr

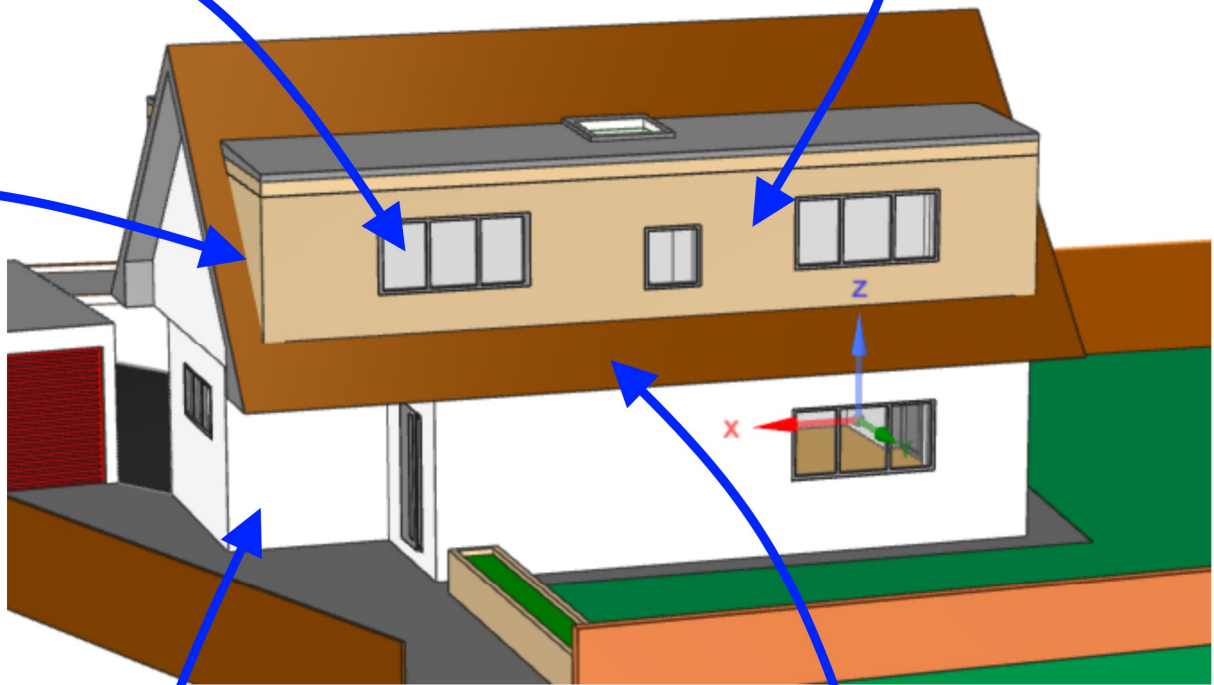

Reuse the existing
roof tiles

White Render



Lots of them!



Notes

All dimensions are in mm unless specified otherwise.
All levels are m above ordnance datum.

This drawing must be read in conjunction with the relevant accompanying drawings and specifications.

All specified materials and products to be 'equal or approved' and installed as per the manufacturers instructions or general best practice.

All setting out to be confirmed on site prior to construction and any variation reported to the designer before work commences.

Key

Revision History			
Revision	Date	Description	Author
A	5/12/19	Planning App	RBR



R Bridge Development Ltd
DESIGN | BUILD | MAINTAIN
r-bridge-development-ltd.webnode.com

(c) R Bridge Development Ltd
4 Pendals Close
Hampstead Norreys
RG18 0TY
T: 07818 442057
E: richard.bridge68@gmail.com

Project 34 Chapel Hill		Date 05/12/19
Drawing Name Local Design & Material Survey	Drawing ID 34CH_MAT	
Status Planning	Scale 1:50 @ A1 1:100 @ A3	