


© This drawing is the sole copyright of Archytas Ltd and no part may be reproduced without their written consent.
 ONLY SCALE FROM THIS DRAWING FOR THE PURPOSES OF DETERMINING A PLANNING APPLICATION
 All dimensions are to be checked on site.
 This drawing is to be read in conjunction with all relevant consultants information.

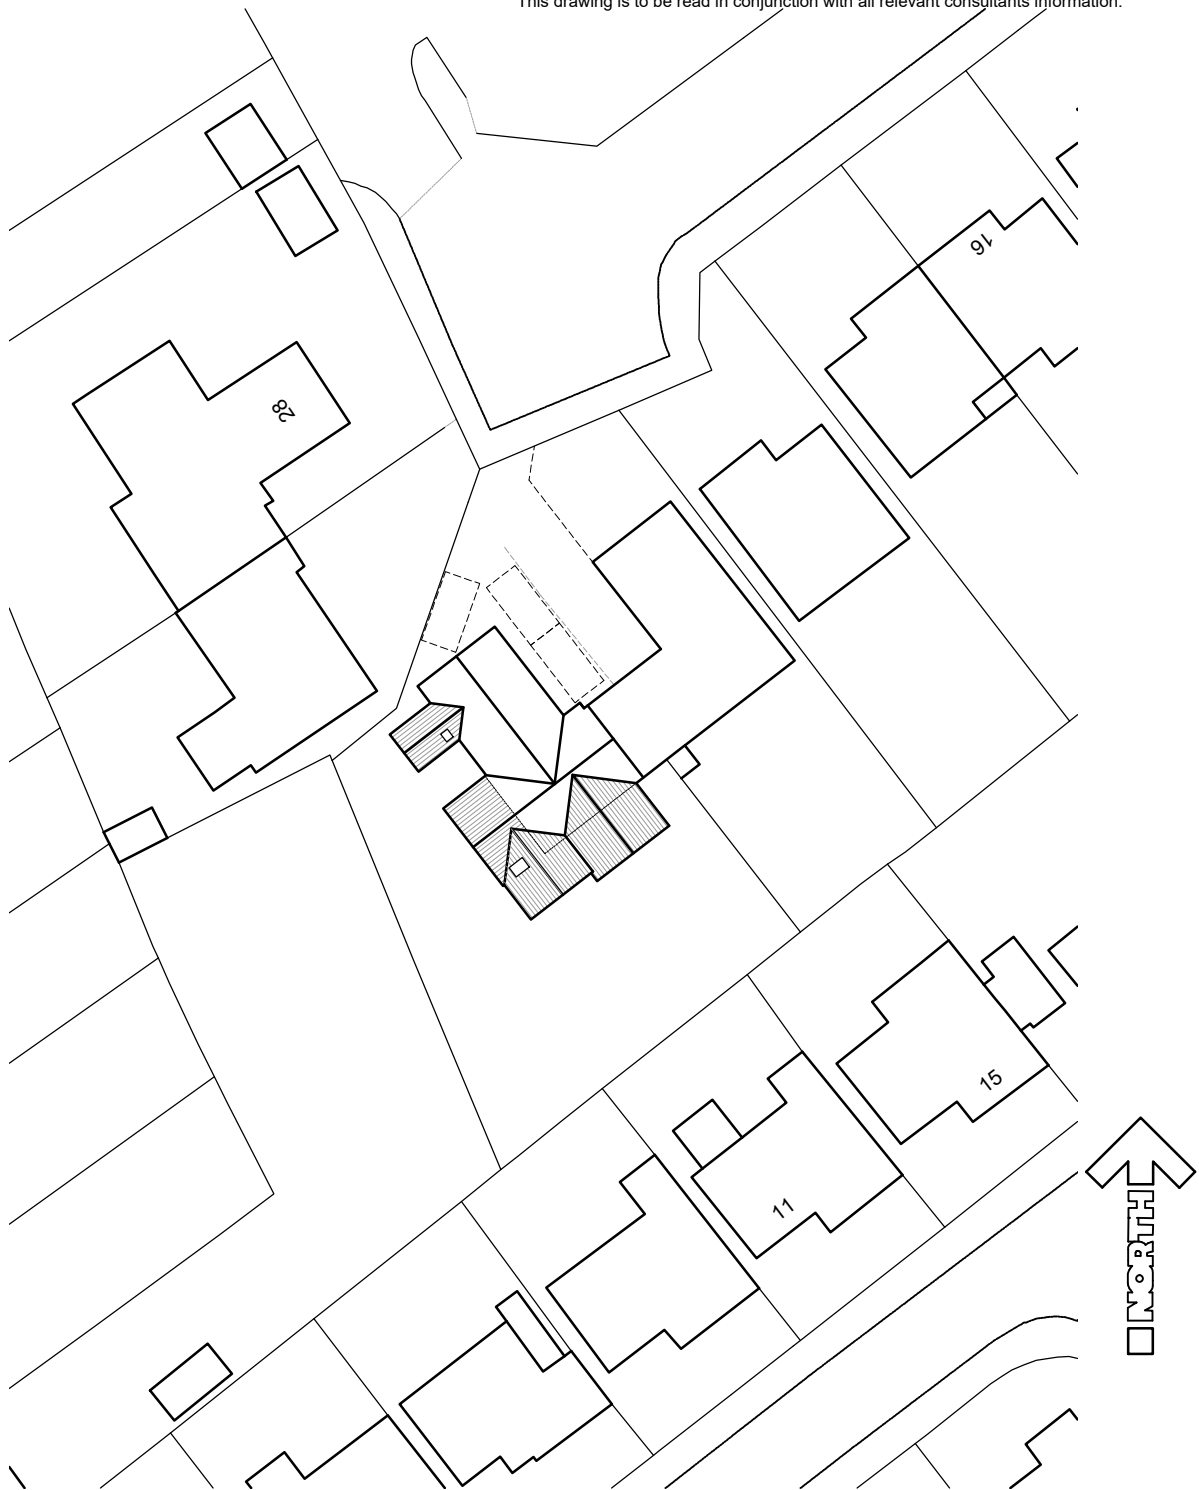

Mapping contents (c) Crown copyright and database rights 2018 Ordnance Survey 100035207

BLOCK PLAN

No. Revision

Date

Project Proposed extensions and alterations 24, Ashcroft Close, Caversham, Reading, RG4 7NU		Project No AL 01461	Drg No 02	Rev -
Drawing Title Block Plan		Scale 1:500 @ A4	Drawn by CG	
		Date Nov 2019		
Rowan Lodge Φ Southend Road Φ Southend Bradfield Φ RG7 6ES tel: 0118 9745100 Φ e-mail: enquiries@archytas.co.uk building design Φ CAD support Φ planning Φ space planning Φ surveying				

0 10 20m
 Scale 1:500

αrchytas