




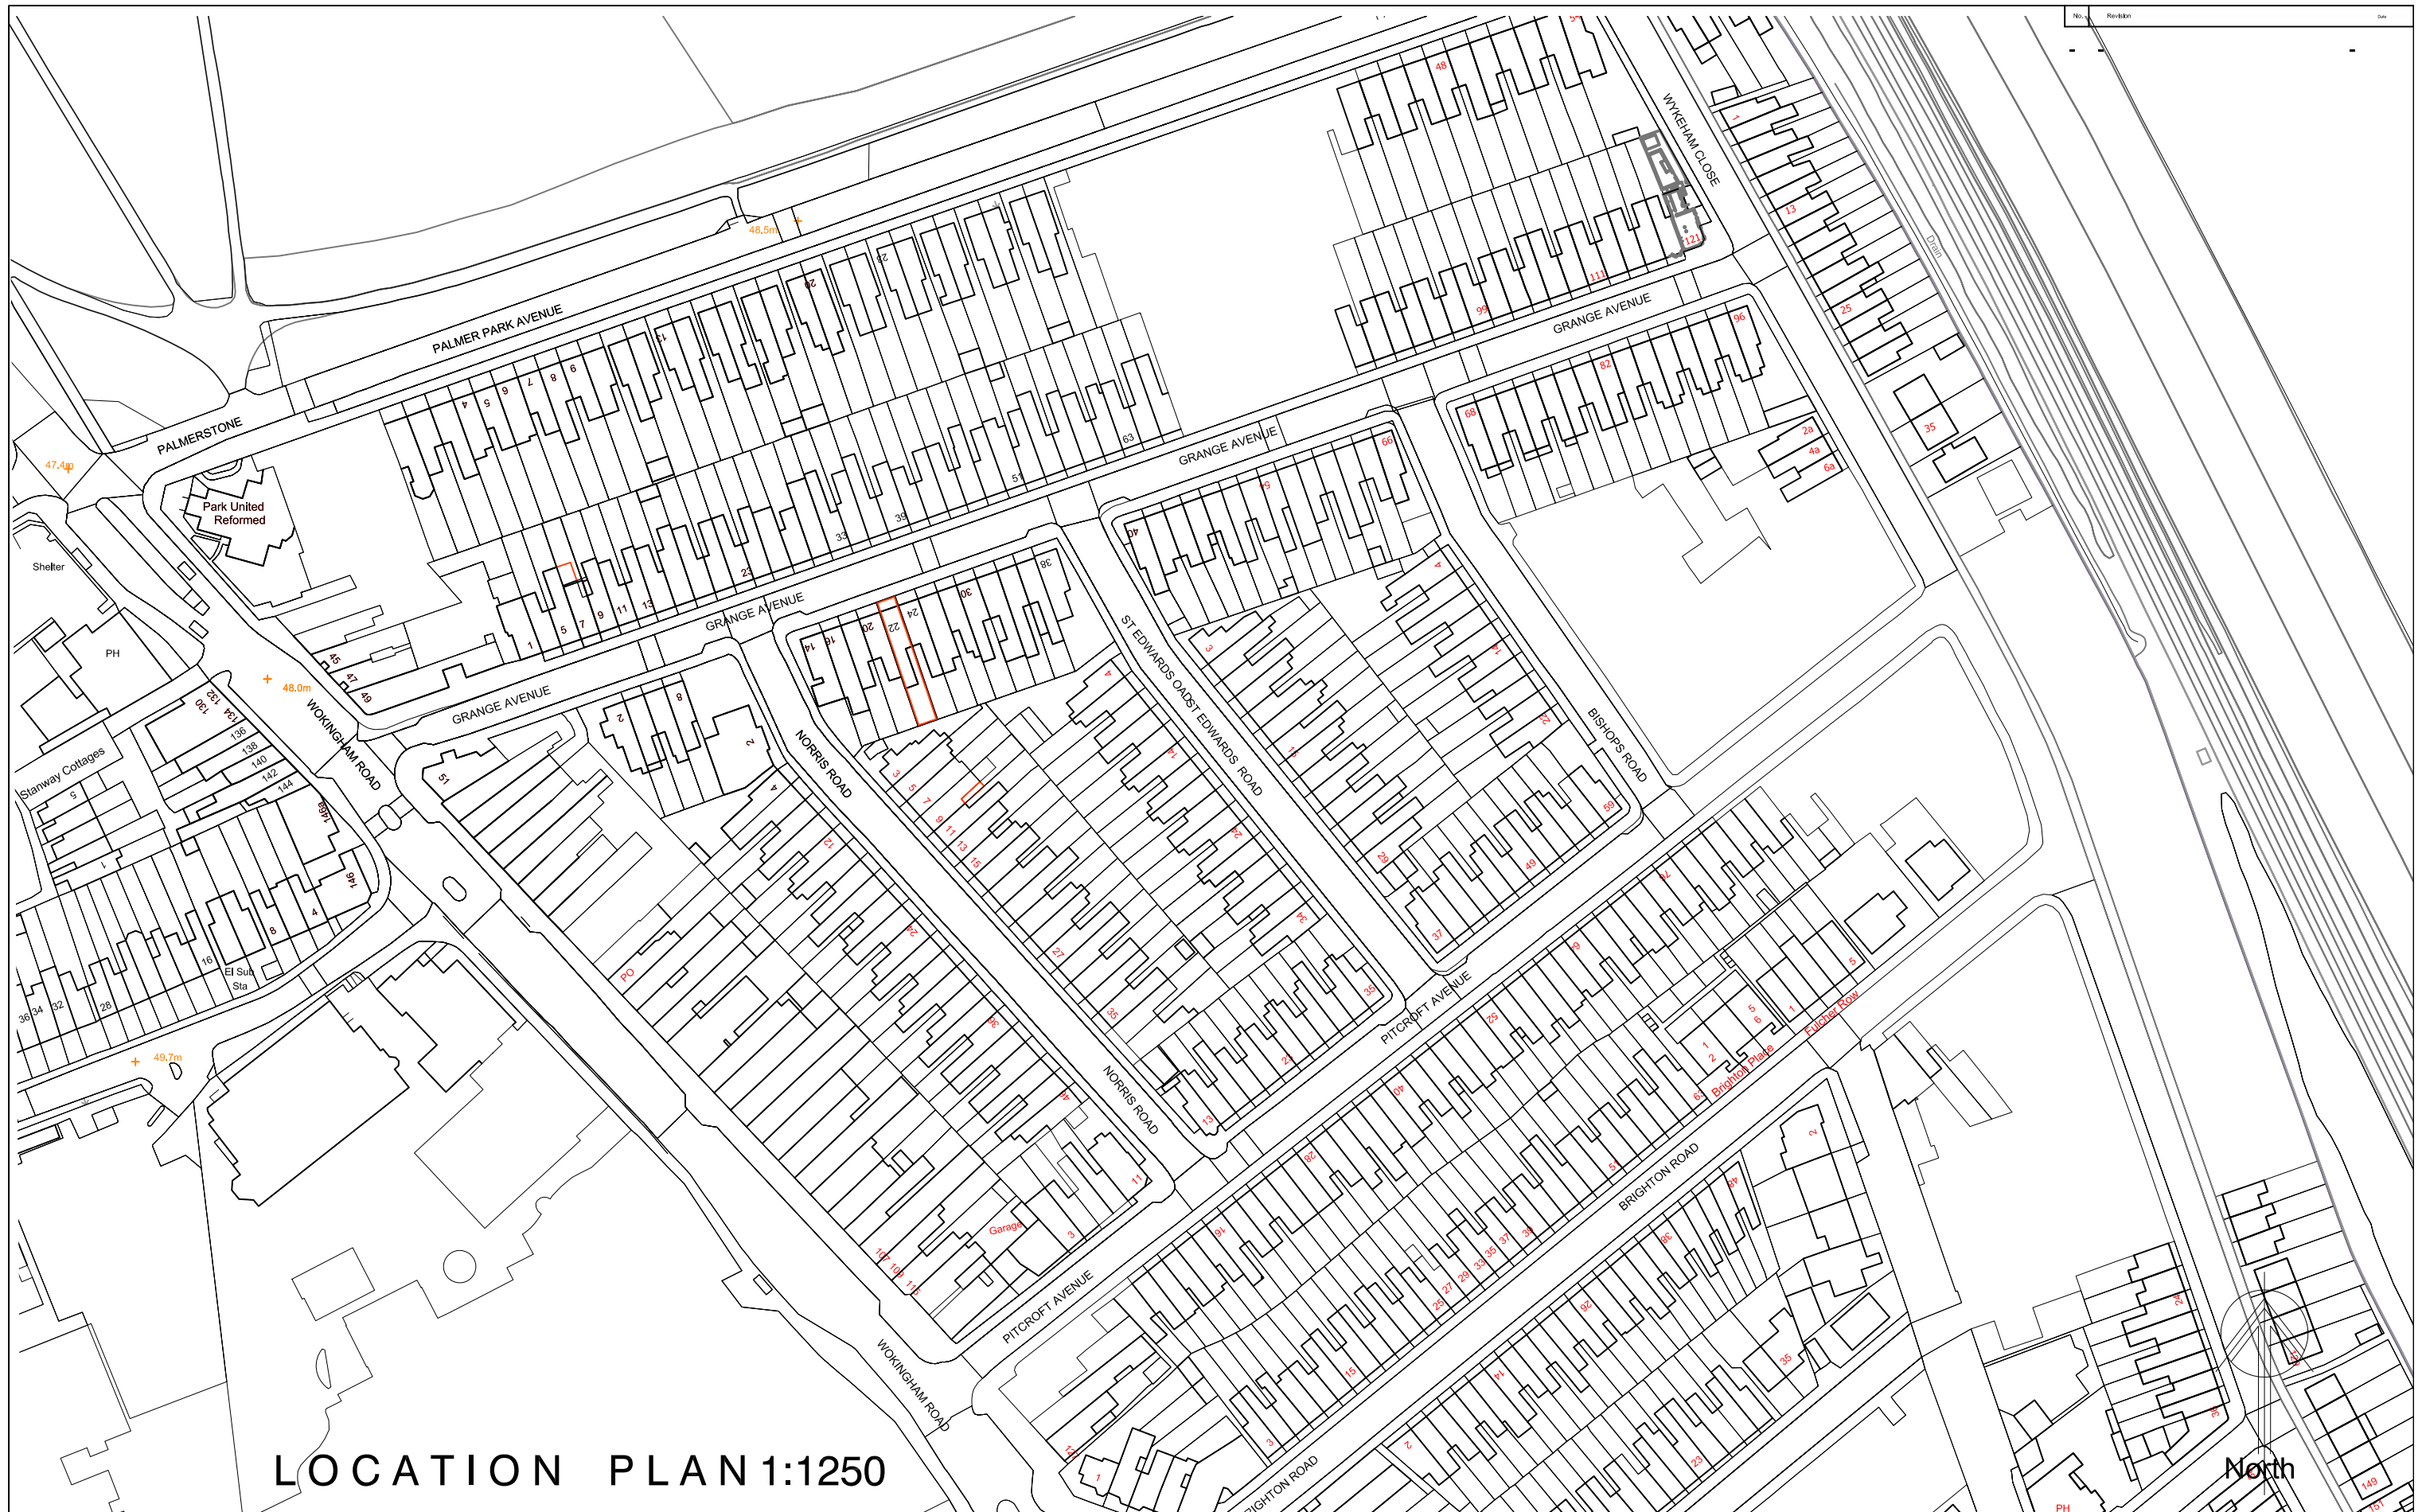

LOCATION PLAN 1:1250

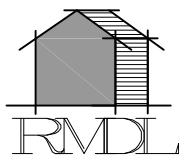

RAMMURTI DESIGN LTD
ARCHITECTURAL & PLANNING SERVICES
268 TILEHURST ROAD, READING RG30 2NE
TEL/FAX: 01189510628 MOB: 07799883574

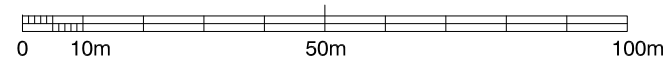

Certificate of Lawfulness to confirm use of Dwelling as Home
in Multiple Occupation
at 22 Grange Avenue, Reading RG6 1DJ
for Mr R Mahal

SITE LOCATION PLAN

Scale: as shown
Date: October 2019

RM-Gr22:002 Rev -