
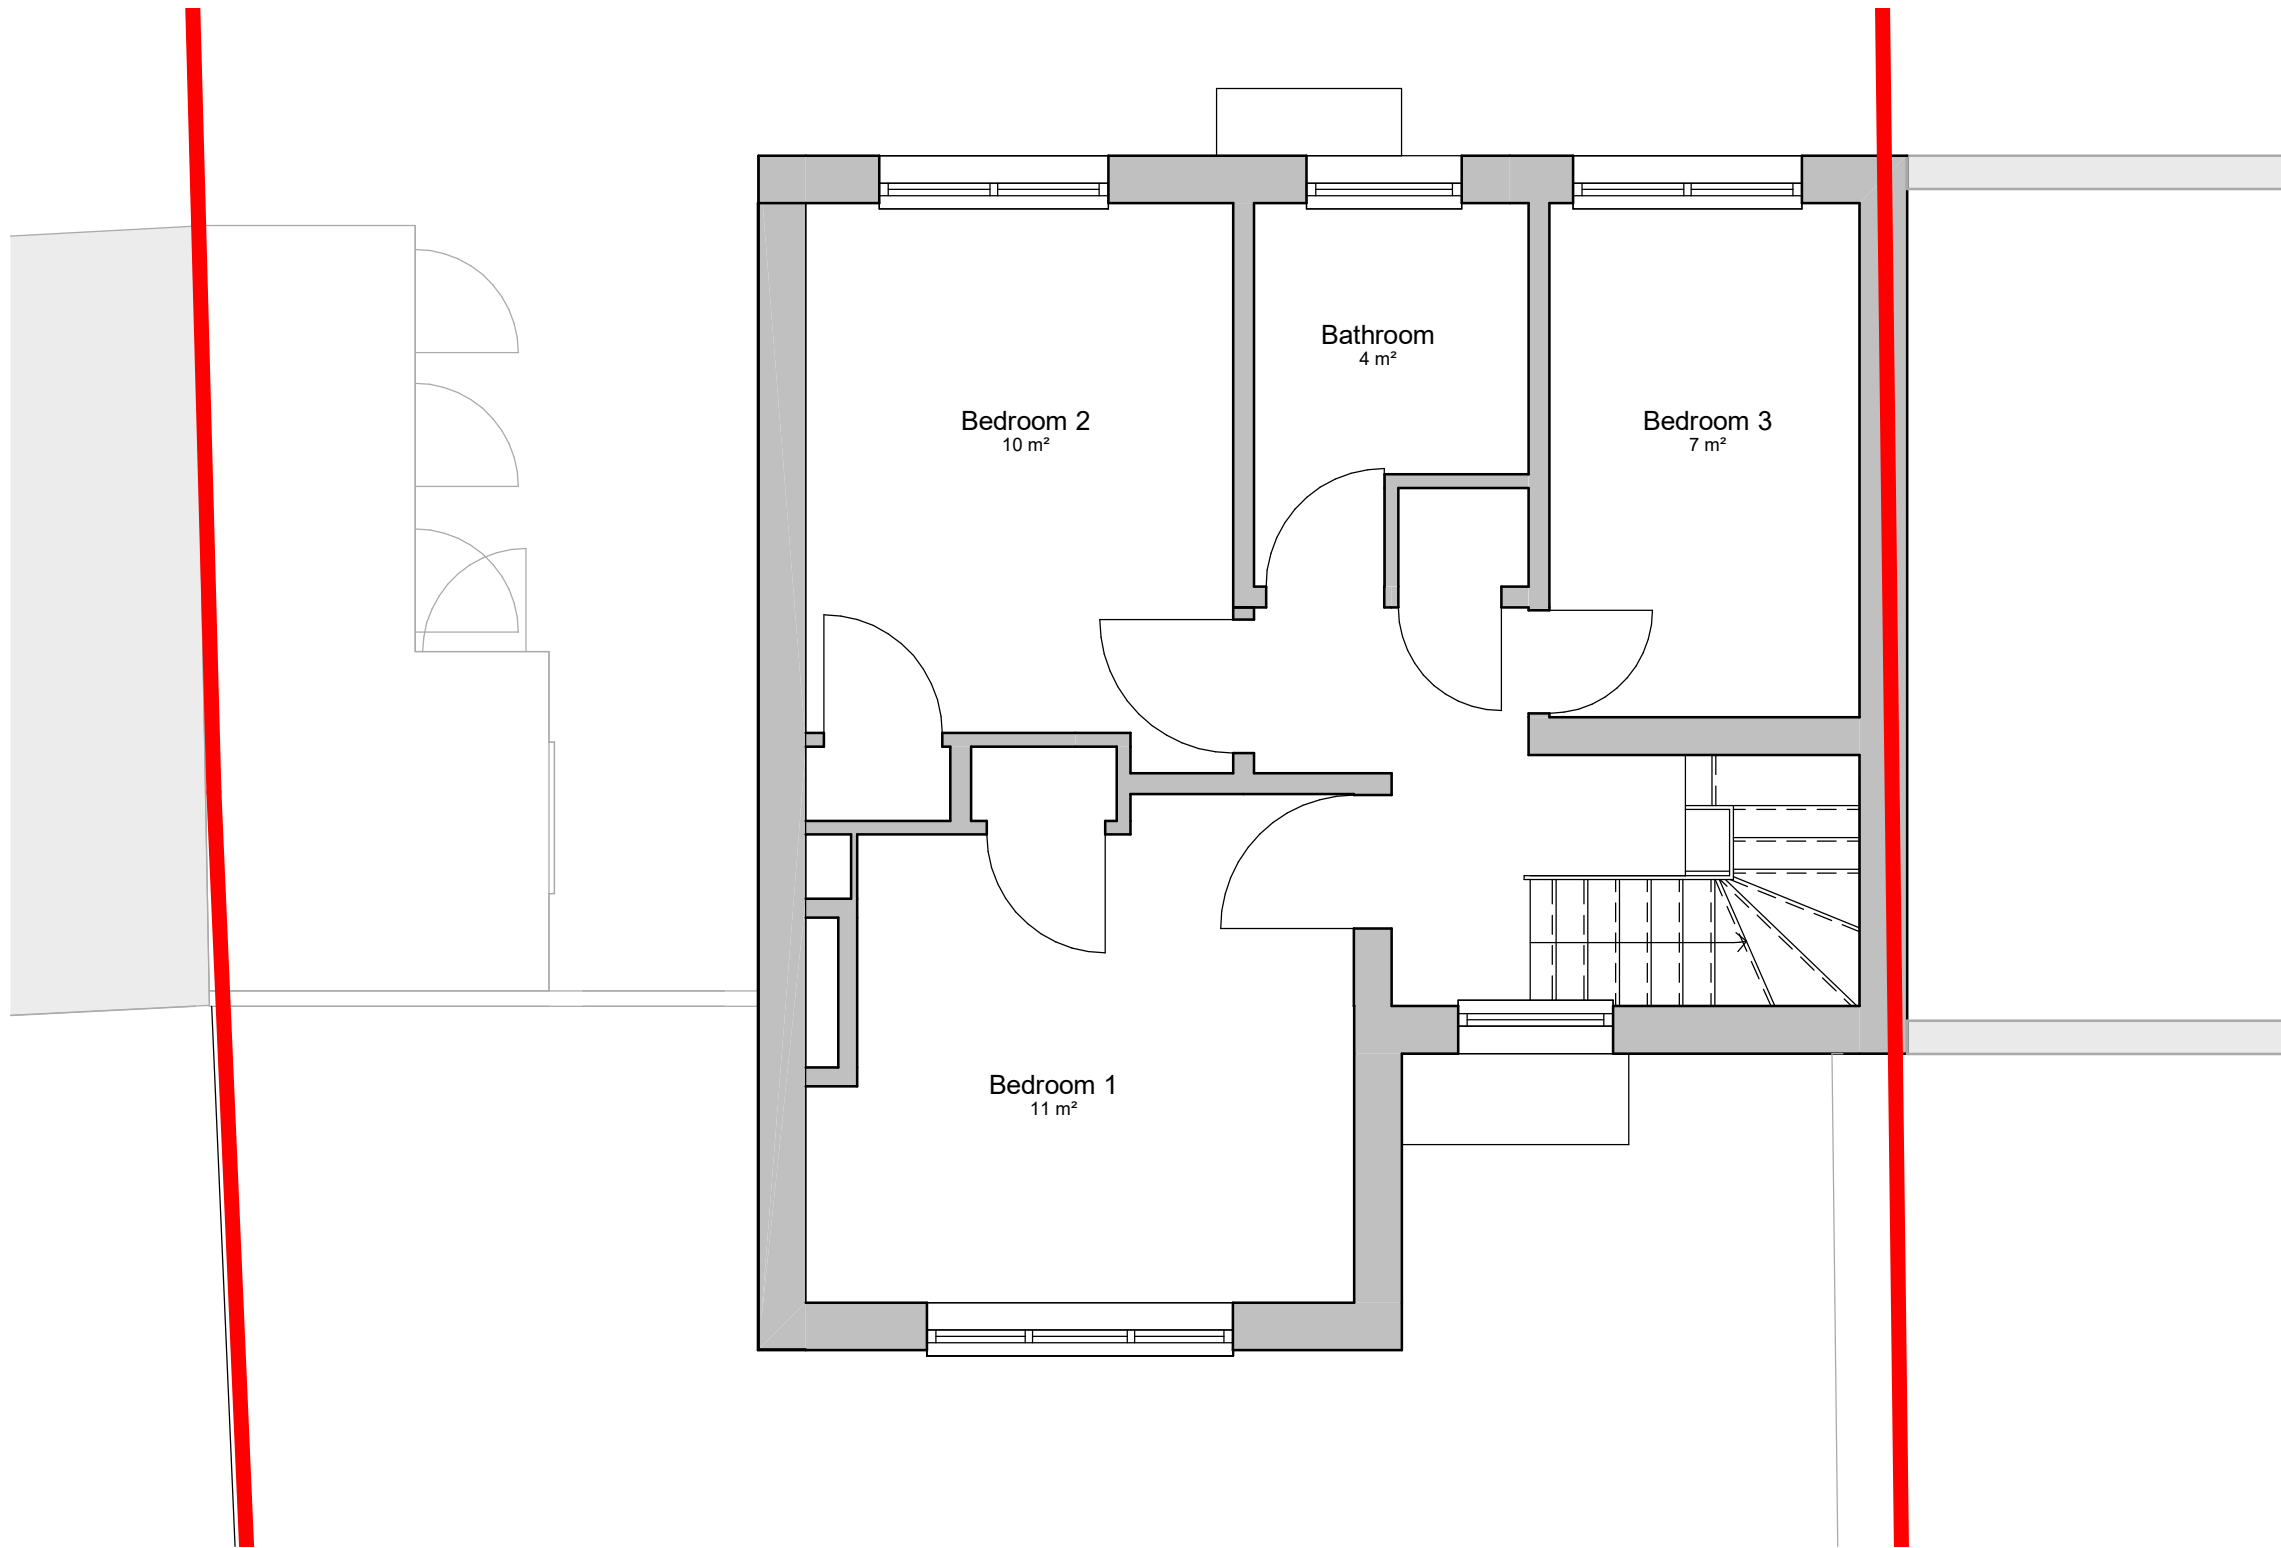


VISUAL SCALE 1:50 @ A3

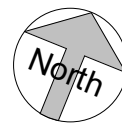

PLANNING

Project No 19001	Drawing No E-PL-011	Revision	Drawing Title Existing First Floor	Project 78 Knights Way Road
 Reform ARCHITECTURAL DESIGN		Revision	Date	Drn
		Date	04/05/2019	
		Scale	1 : 50 @ A3	
		Drawn by	Check by	
		ROR	ROR	