


Scale: 1:1250

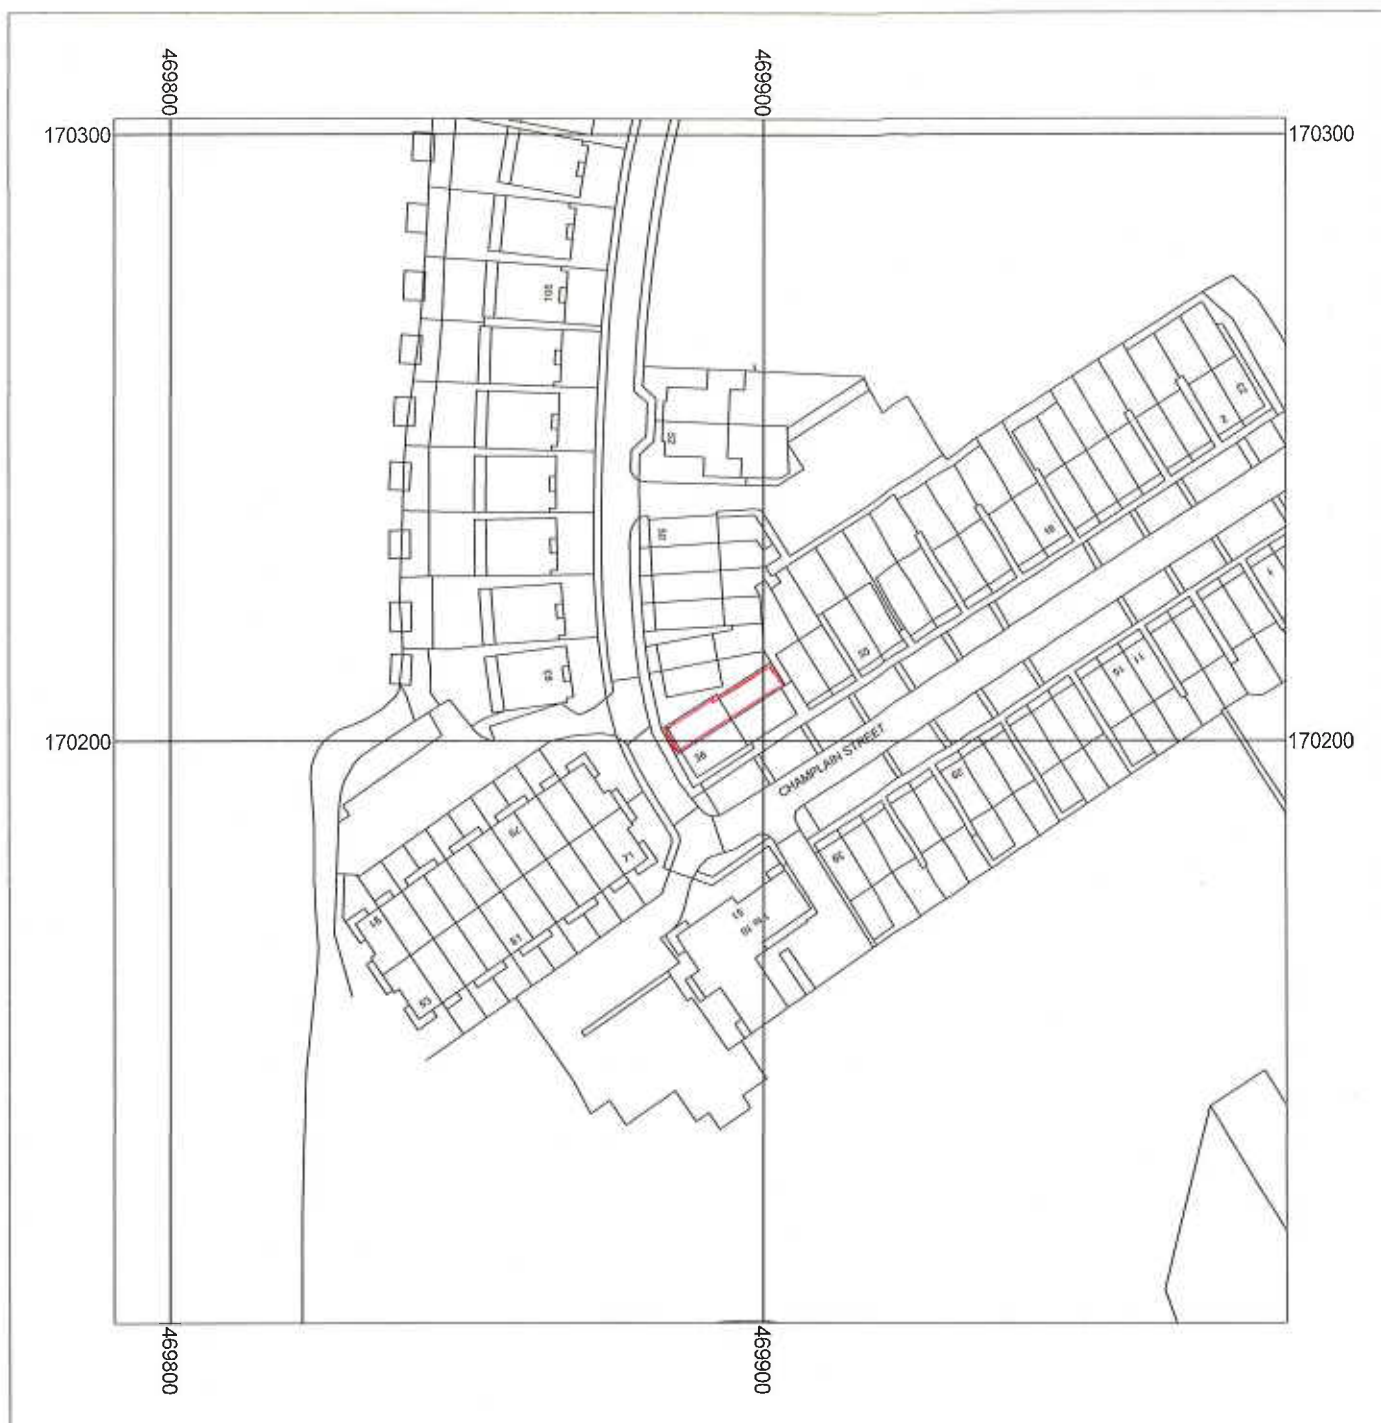

38 Champlain St
Reading
Berkshire
RG2 6AF

Supplied by: Anglian Conservatories
License number: 100031961
Produced: 13/11/2019
Serial number: 2176057

Plot centre co-ordinates: 469890,170203
Download file: YANG.zip
Project name: YANG