
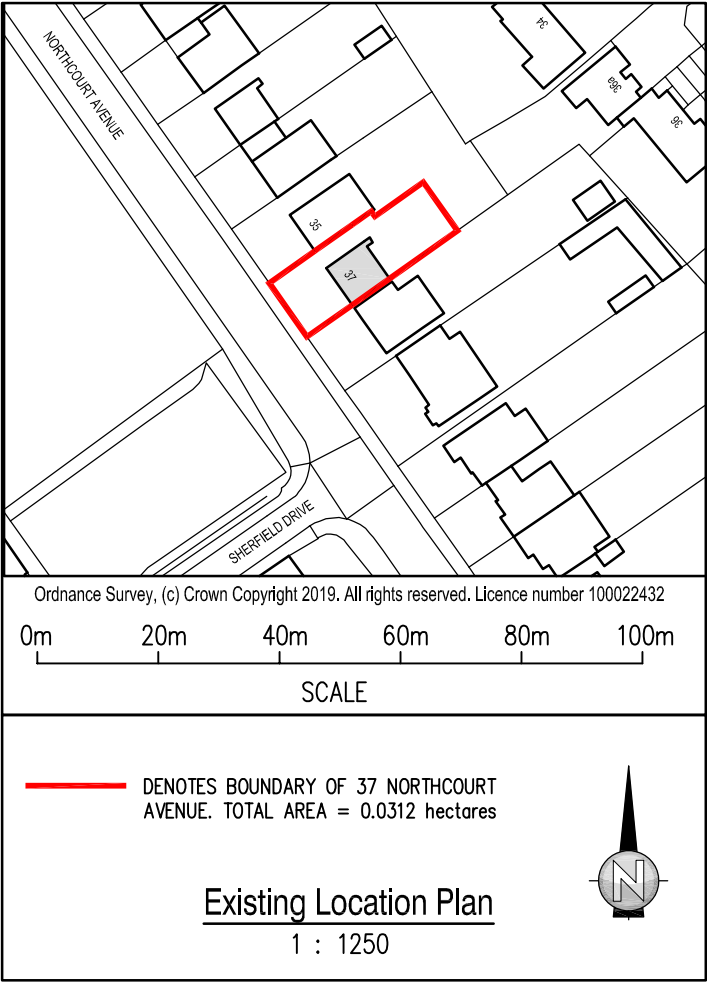
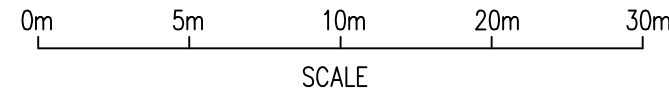


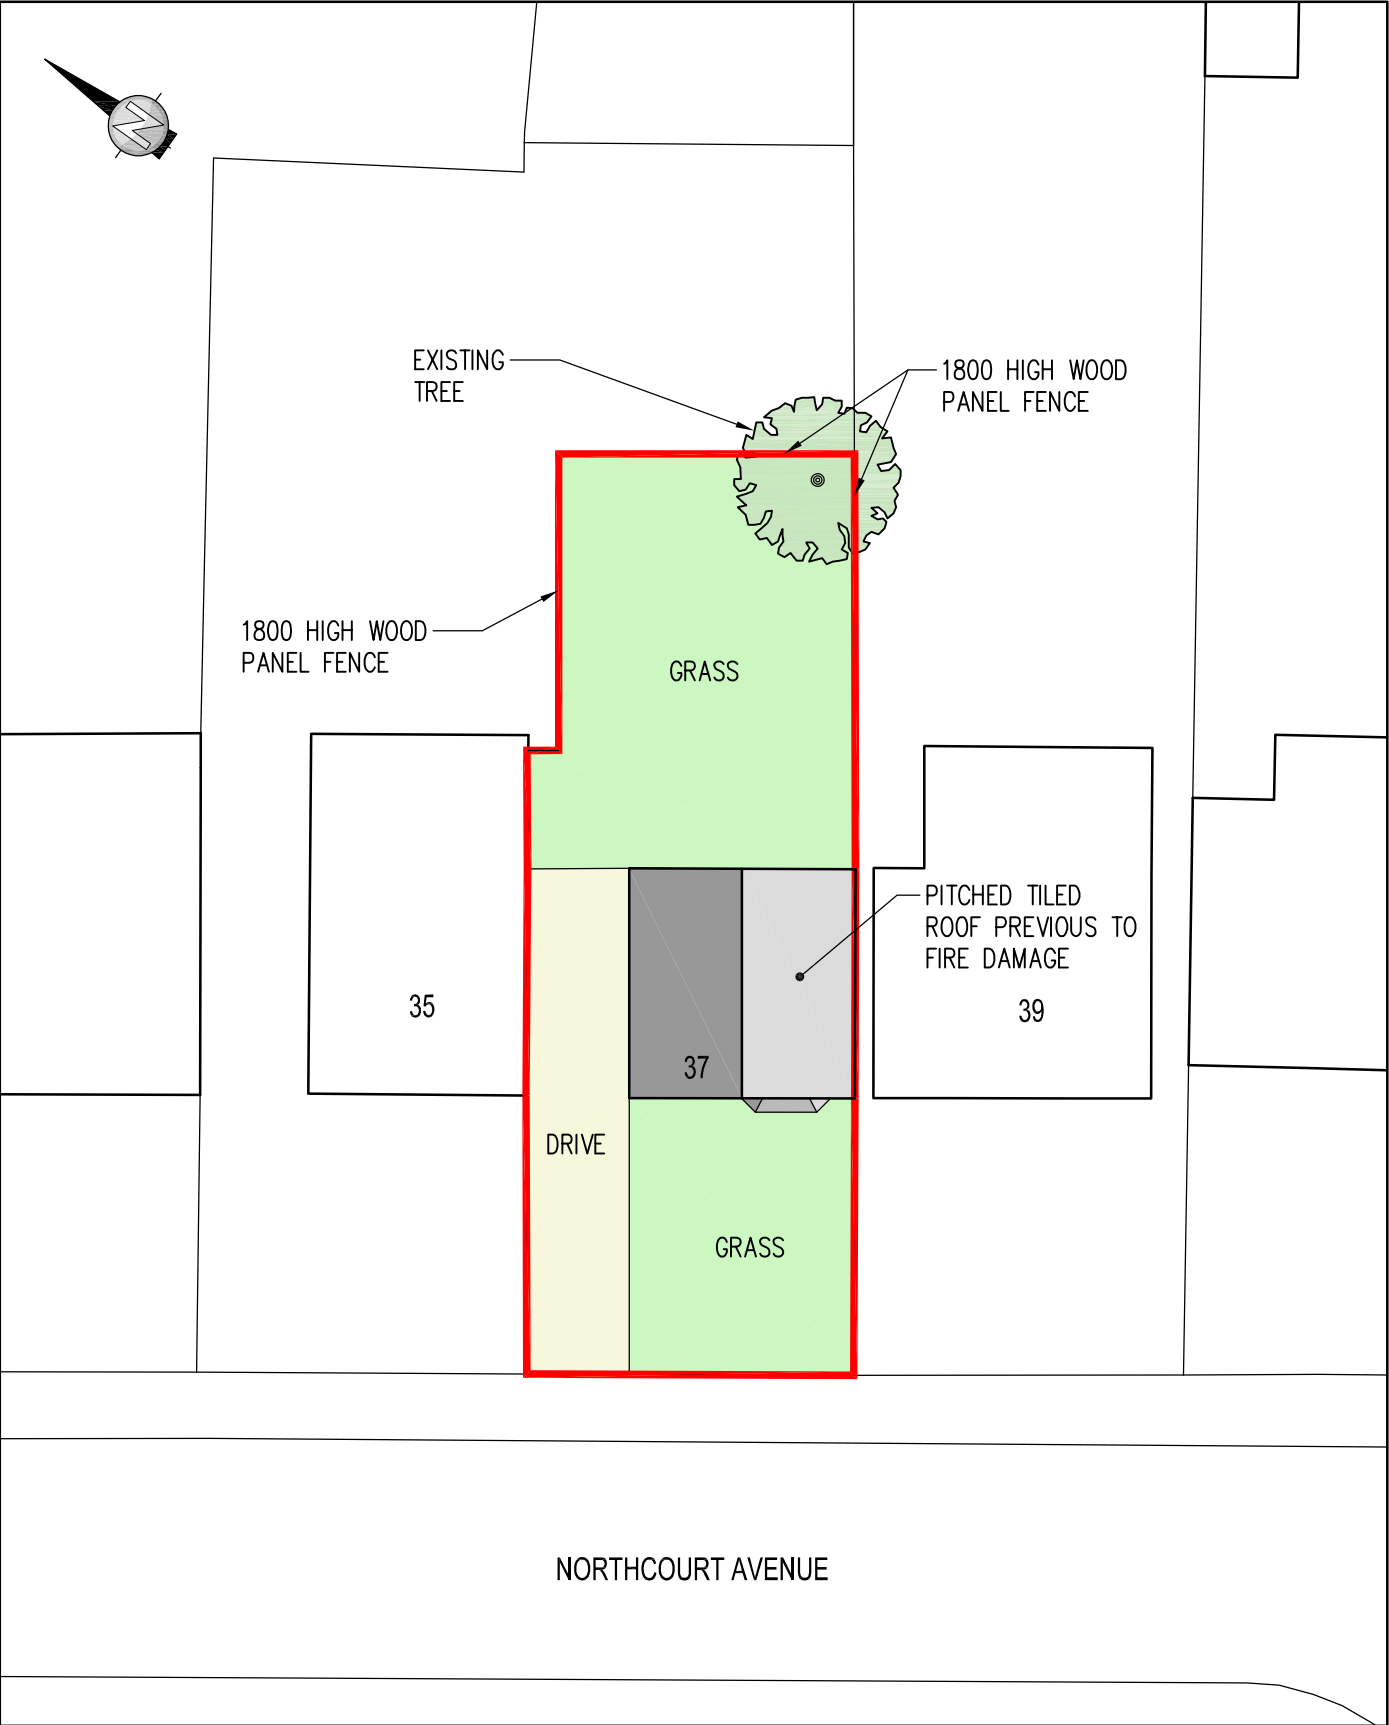

NOTE : DUE TO EXTENSIVE FIRE DAMAGE, THE REMAINS OF THE EXISTING HOUSE HAVE HAD TO BE DEMOLISHED. THESE EXISTING PLANS SHOW THE PROBABLE LAYOUT BASED ON IDENTICAL NEIGHBOURING PROPERTIES.

P2	FIRE DAMAGE NOTE AMENDED	Oct '19
P1	FIRST ISSUE	May '19
Mark	Revision	Date
Issue Status		
PLANNING		
PROPOSED REBUILD OF EXISTING HOUSE WITH ALTERATIONS		
37 NORTHCOURT AVENUE, READING		
SITE & EXISTING BLOCK PLAN		
Drawn by RJJ		
Date	May 2019	Drawing Number
A3 Scale	1:1250, 1:250	2019/NORT/01
		P2