



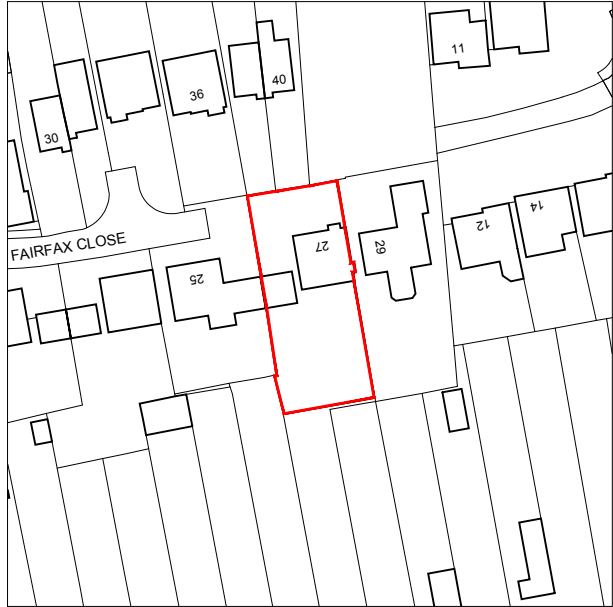


BLOCK PLAN

SCALE 1 : 200

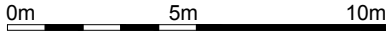

LOCATION PLAN

SCALE 1 : 1250

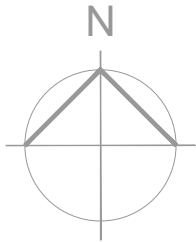

NOTES

© *SpaceOffice* - THIS DRAWING AND DESIGN REMAINS THE COPYRIGHT AND INTELLECTUAL PROPERTY OF OF SPACE OFFICE LIMITED (*SpaceOffice*) AND SHALL NOT BE COPIED IN ANY FORMAT WITHOUT APPROVAL.

THIS DRAWING IS TO BE READ IN CONJUNCTION WITH ALL OTHER DRAWINGS AND DOCUMENTS PROVIDED. THE CONTRACTOR MUST CHECK ALL DIMENSIONS ON SITE BEFORE PLACING ORDERS FOR MATERIALS OR SHOP FABRICATIONS OR COMMENCING WORKS ON SITE. ANY DISCREPANCIES SHOULD BE NOTIFIED BEFORE PROCEEDING.

Rev B 08.05.18 Amended to new proposal

Space Office

ARCHITECTURE ■ PLANNING ■ BUILDING DESIGN

104 Westfield Road, Caversham, Reading RG4 8HJ
Phone: 0118 328 2777 Mobile: 07974 707832
Email: mail@spaceoffice.com

Client: MR STEPHEN YOUNG		
Project: SINGLE STOREY REAR EXTENSION		
Location: 27 FAIRFAX CLOSE CAVERSHAM, READING RG4 6DA		
Drawing Title: LOCATION PLAN & BLOCK PLAN		
Date: NOV 2017	Sheet Size: A3	Drawn: MC

Drawing No:

P1710-01

Revision:

B