


Unit 3, Meadow Road

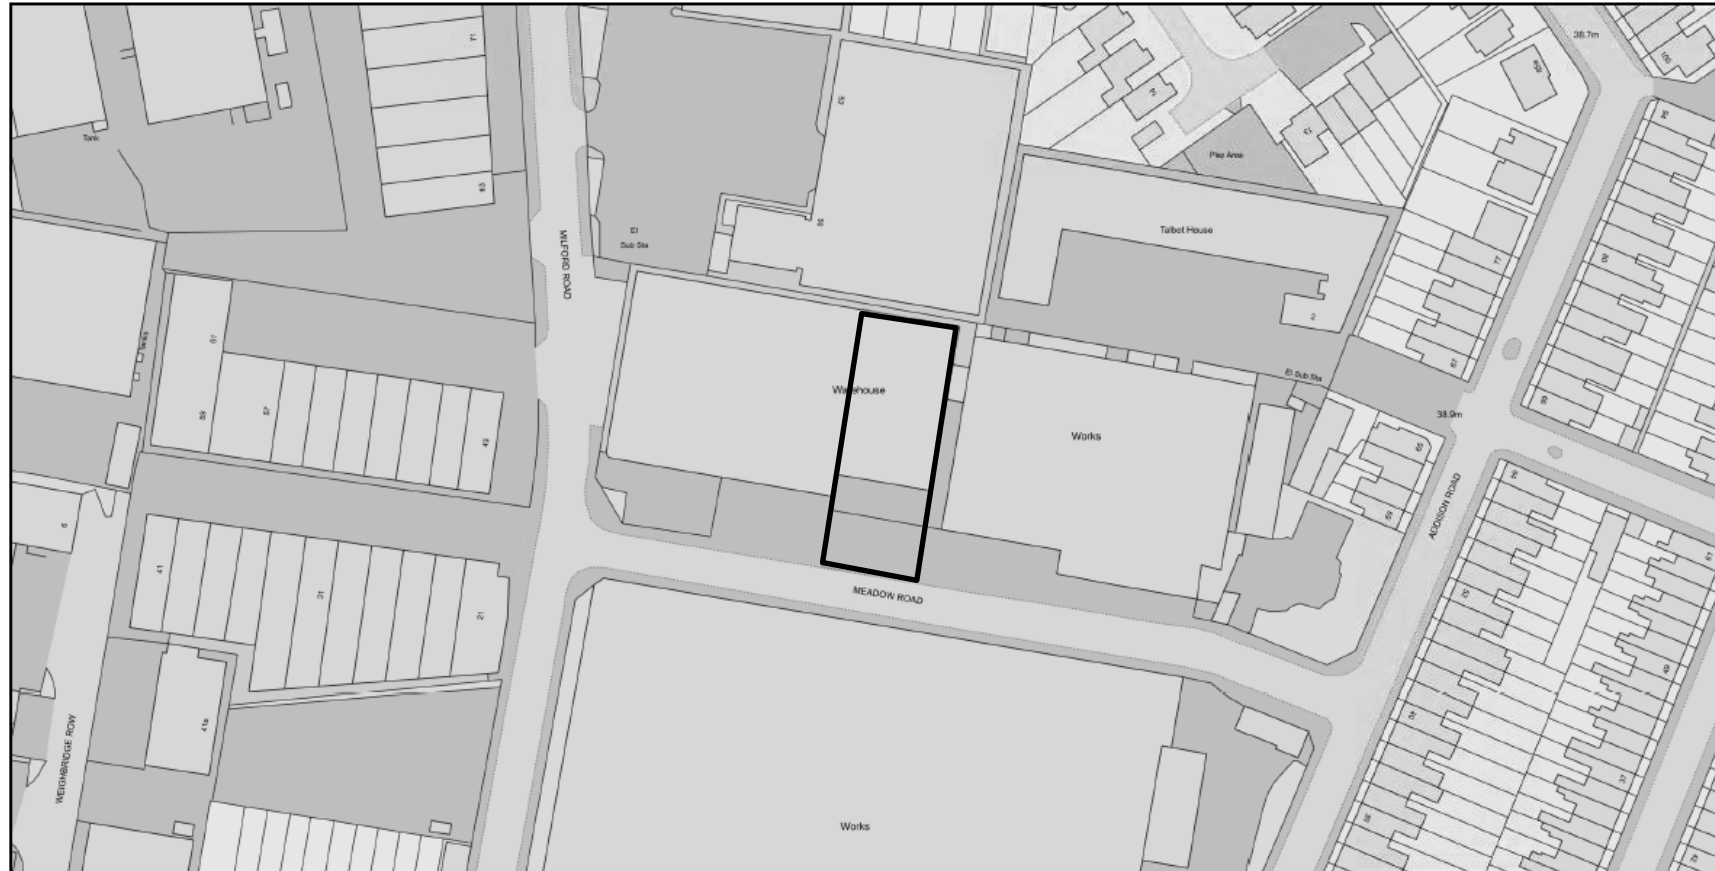

Plan Produced for: Phantom Brewing Co.

Date Produced: 02 May 2019

Plan Number/Project ID: TQRQM19122181830148

Scale: 1:1250 @ A4

© Crown copyright, All rights reserved. 2019 Licence number 0100042766

