



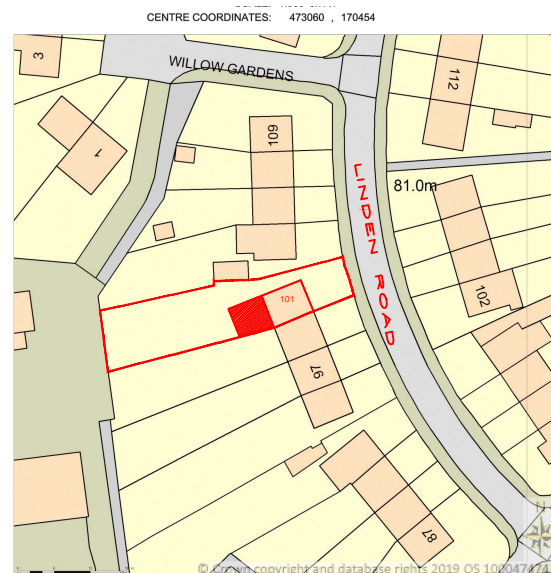


LOCATION PLAN
SCALE 1:1250@A3

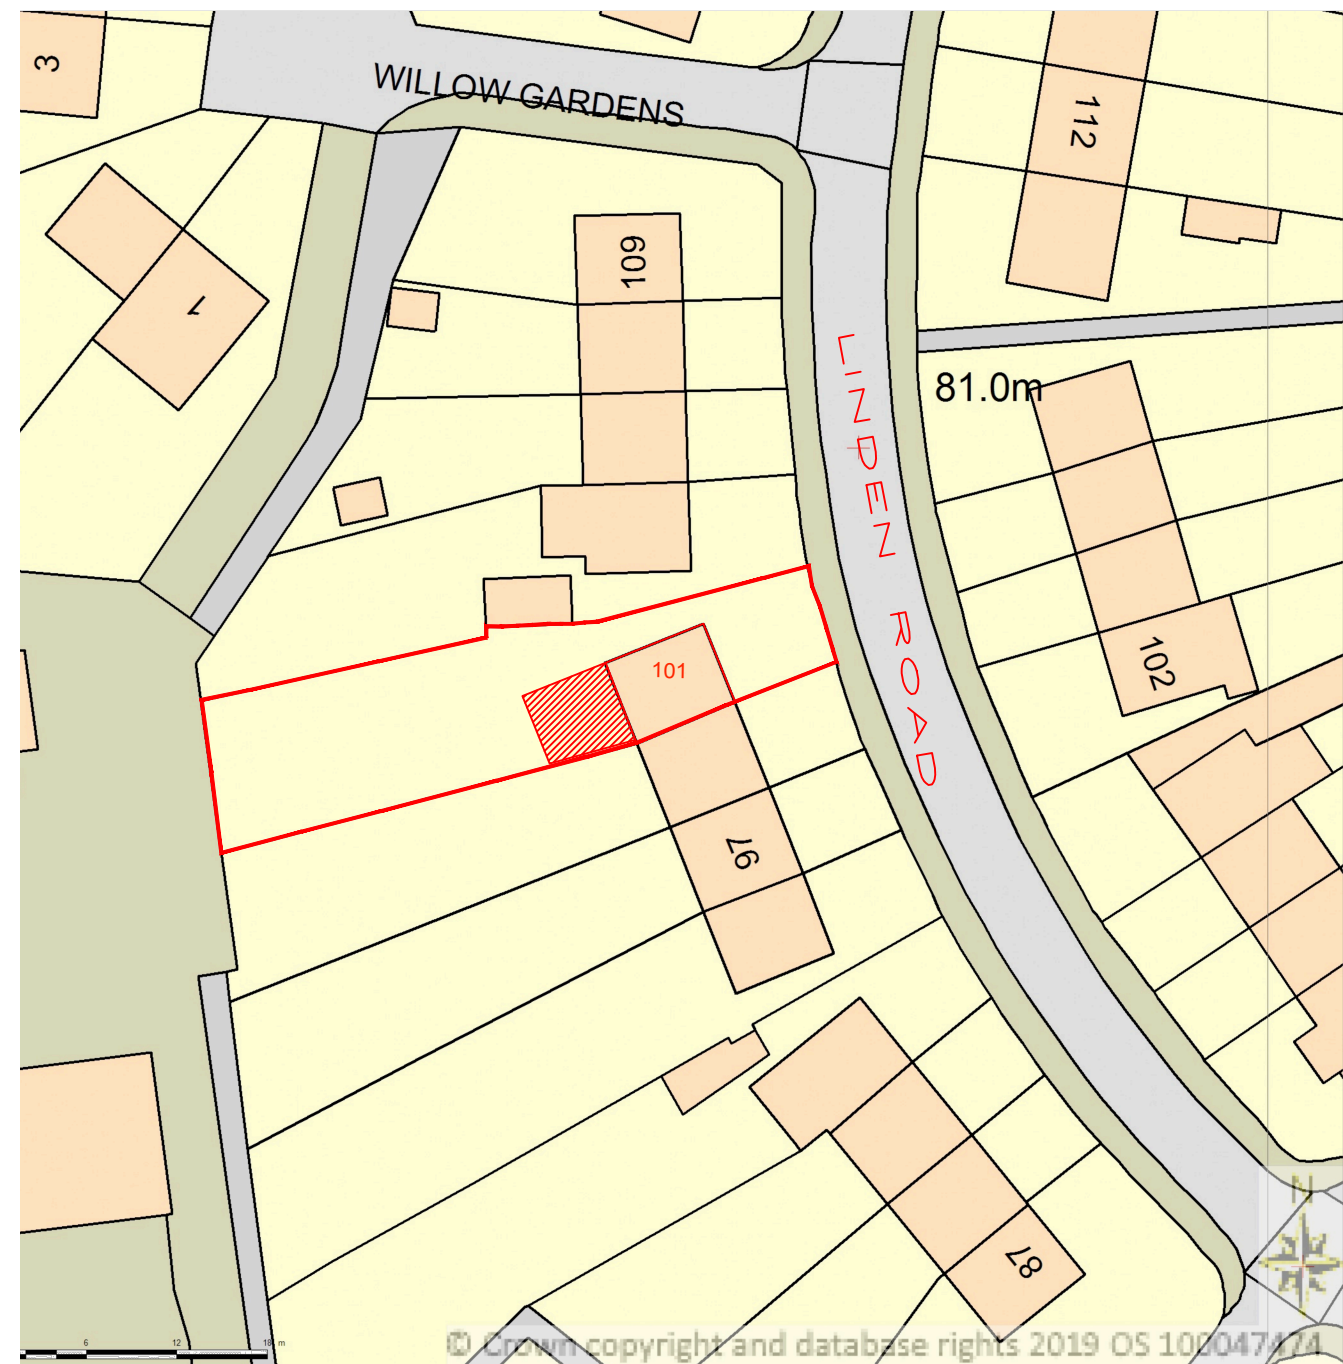

BLOCK PLAN
SCALE 1:500@A3

Supplied by Streetwise Maps Ltd
www.streetwise.net
Licence No: 100047474

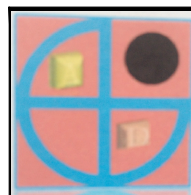

PROJECT:
PROPOSED SINGLE STOREY REAR EXTENSION

**101 Linden Road
Reading**

DRAWN BY:
DATE:
SCALE:
FILENAME:

P.S.
19/07/2019
1:500@A3
19044

DRAWING TITLE:
LOCATION AND BLOCK PLAN
DRAWING NUMBER:
LR-01

ArchDezine Limited
archdeziner7@gmail.com