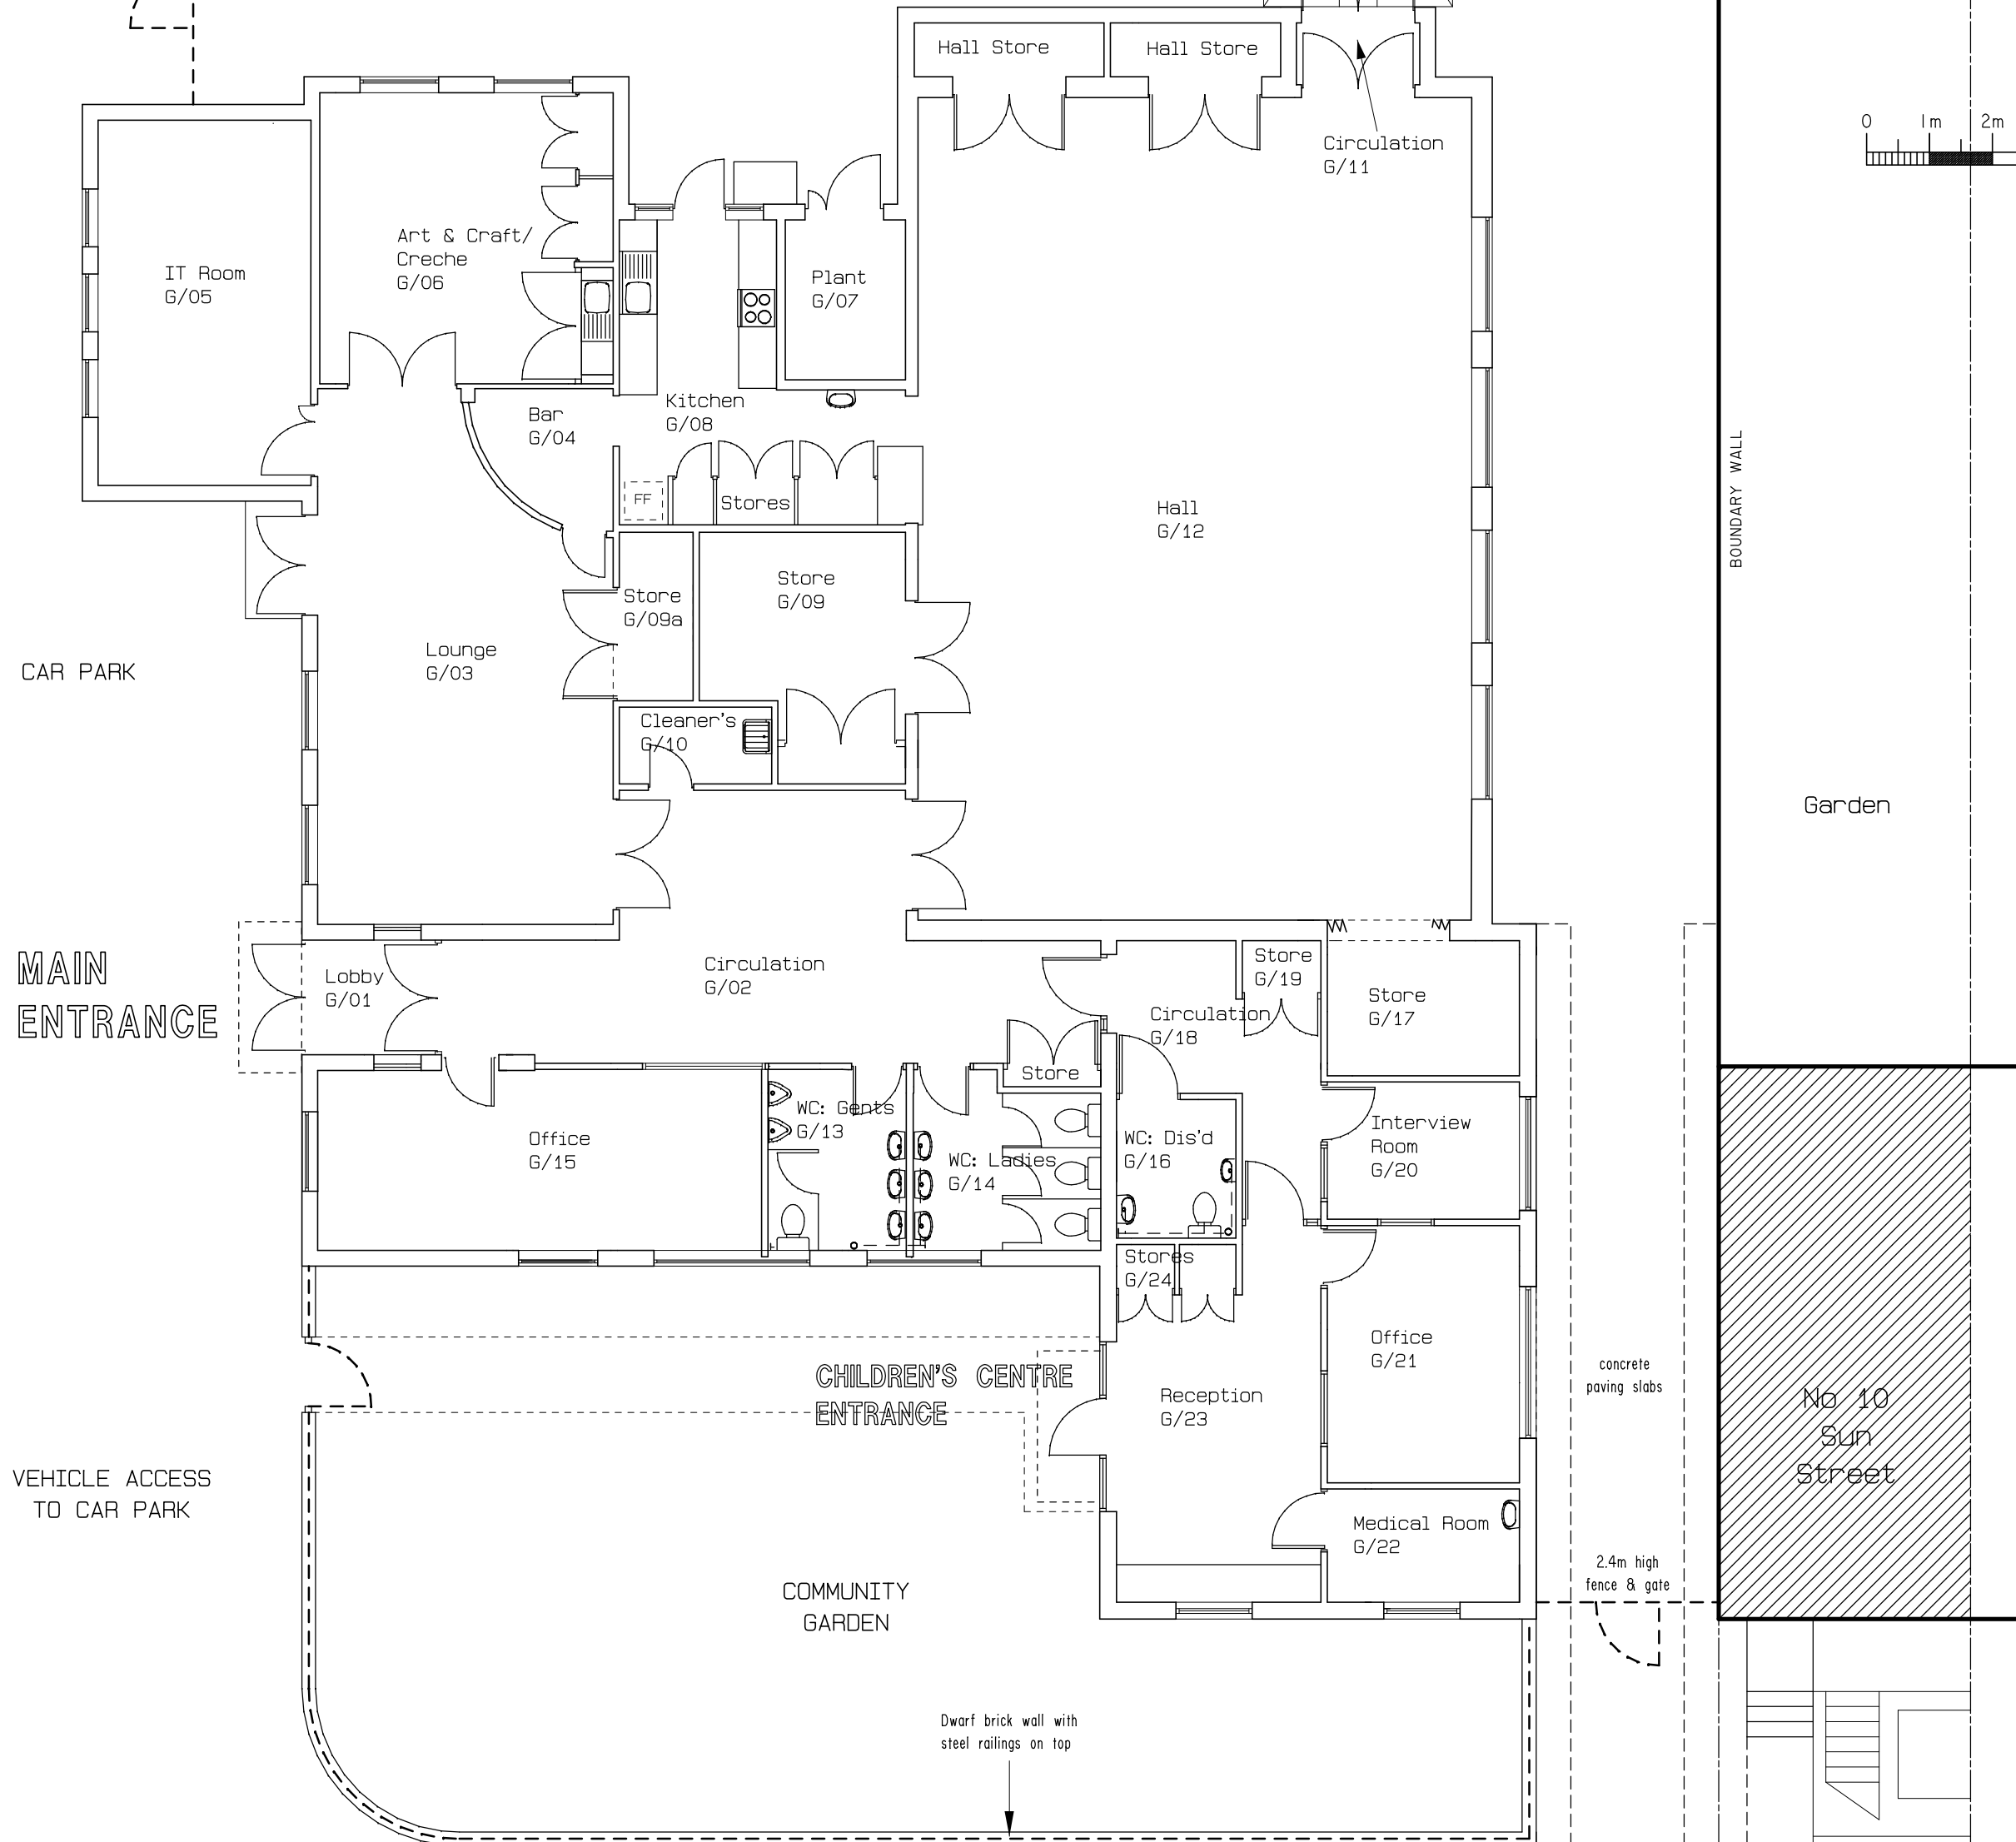


CORPORATE PROPERTY SERVICES
19 Bennet Road, Reading RG2 0QX - Tel: 0118 937 3094

Sun Street Community Centre
Sun Street,
Reading
RG1 3JX

New Boundary Fence to
Creche Play Area

EXISTING PLAN

Drawn by: CRR
Checked by:
Date: 12/08/2019
Scale: 1:100 (A3 paper)
Drawing No: 2185/19/02/06

This drawing is © copyright Reading Borough Council 2019.
No unauthorised reproduction permitted. All rights reserved.