




LOCATION PLAN
SCALE 1:1250



BLOCK PLAN
SCALE 1:500

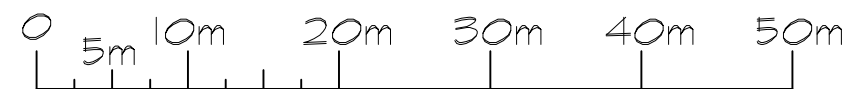

©Crown Copyright and database rights 2019 OS Licence no. 100019980

PROJECT: 19 WARDLE AVENUE TILEHURST READING RG31 6JR	DRAWING TITLE BLOCK & LOCATION PLANS	CREATIVE DESIGN NEWTOWN HOUSE NEWTOWN ROAD HENLEY-ON-THAMES RG9 1HG Tel: 01491 411922	DRAWING NO. 39719-07		REV.
			SCALE: AS SHOWN	DATE: DEC 2019	