
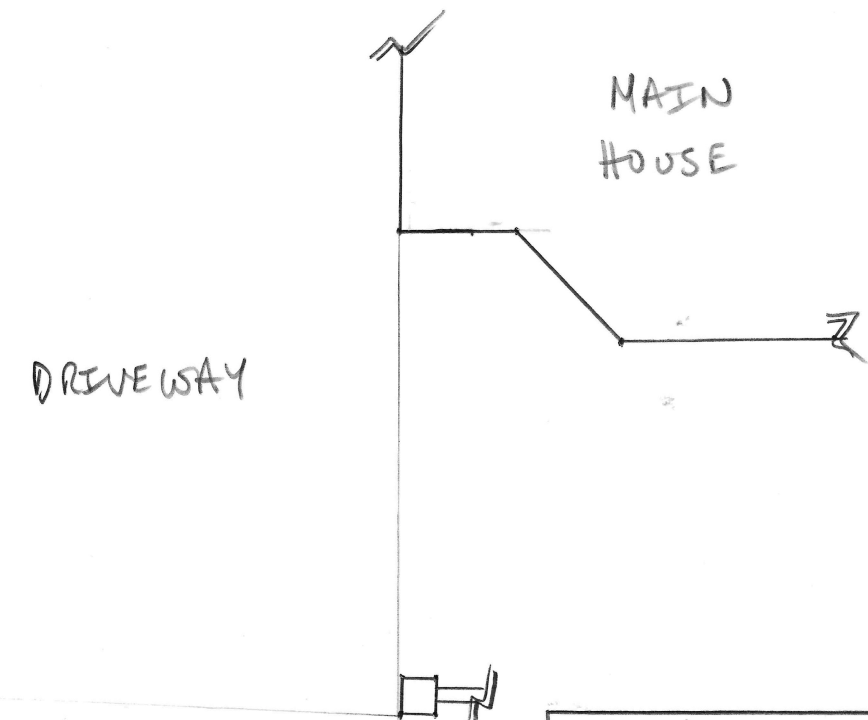
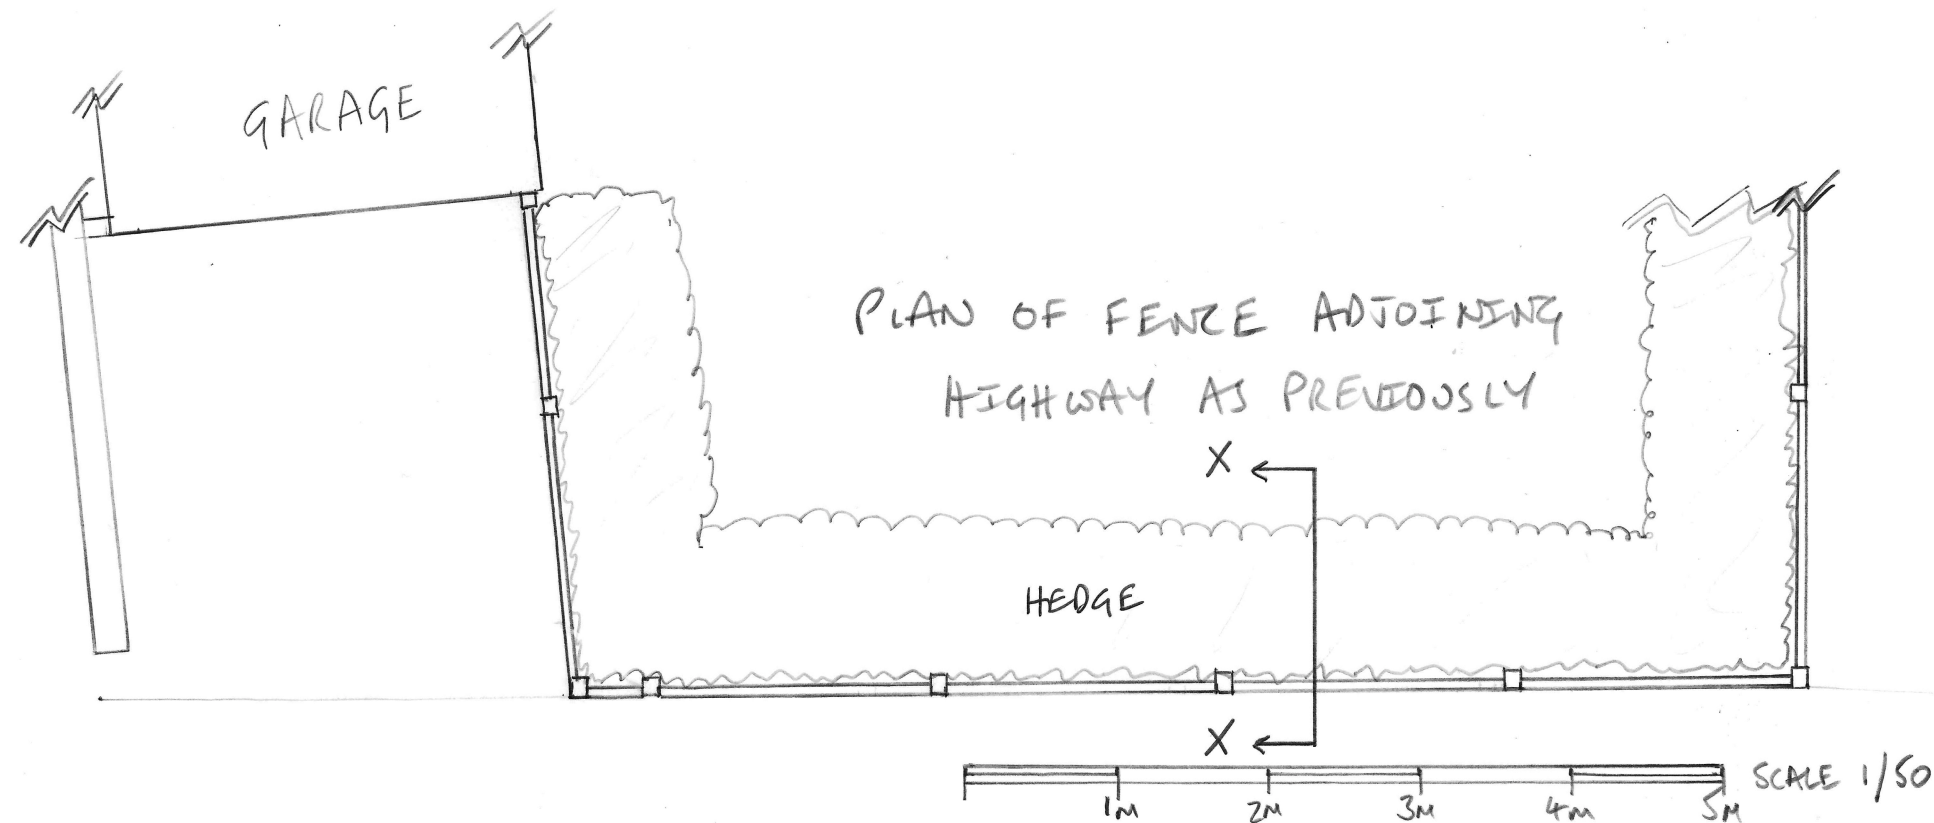
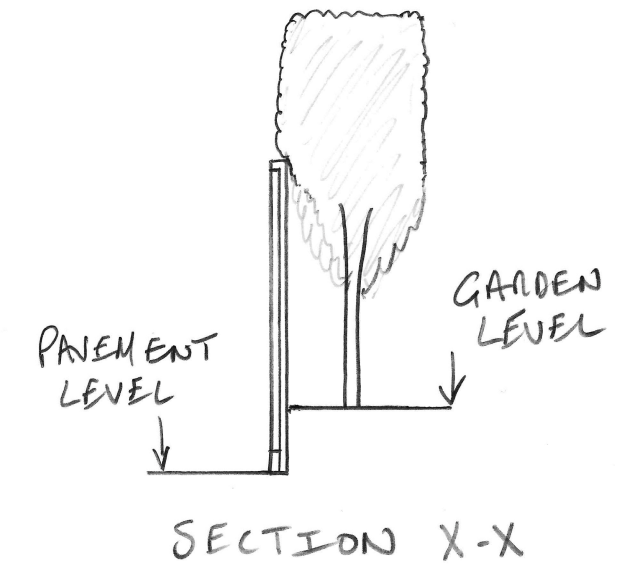


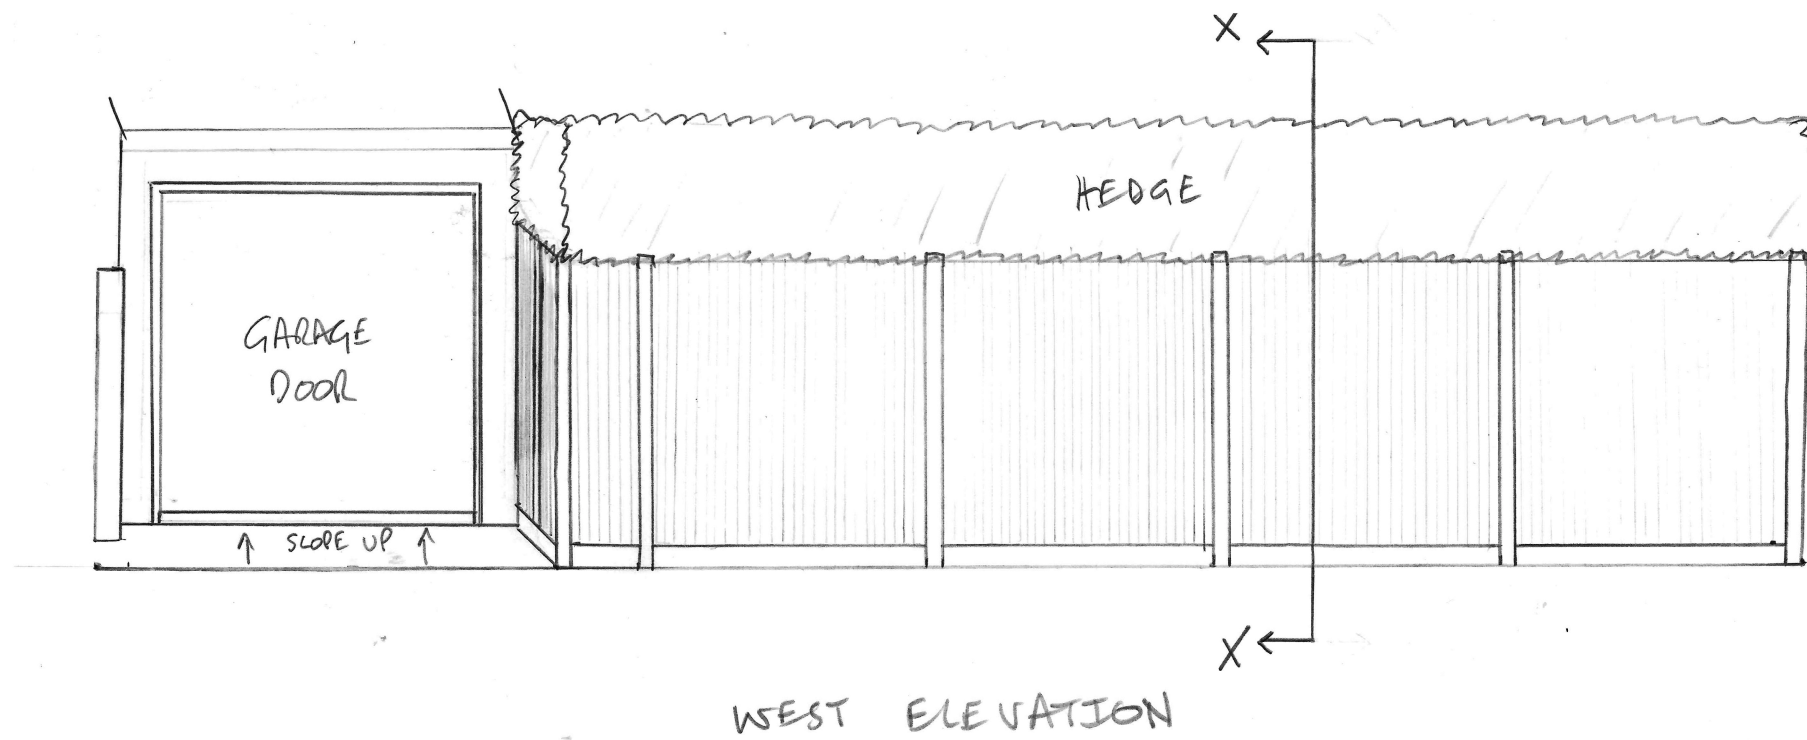

JJM/001 SCALE 1/50
 SEASTERN AVENUE
 READING RG1 5RU
 PLANS, ELEVATIONS & SECTIONS
 AS PREVIOUSLY NOV 2019