


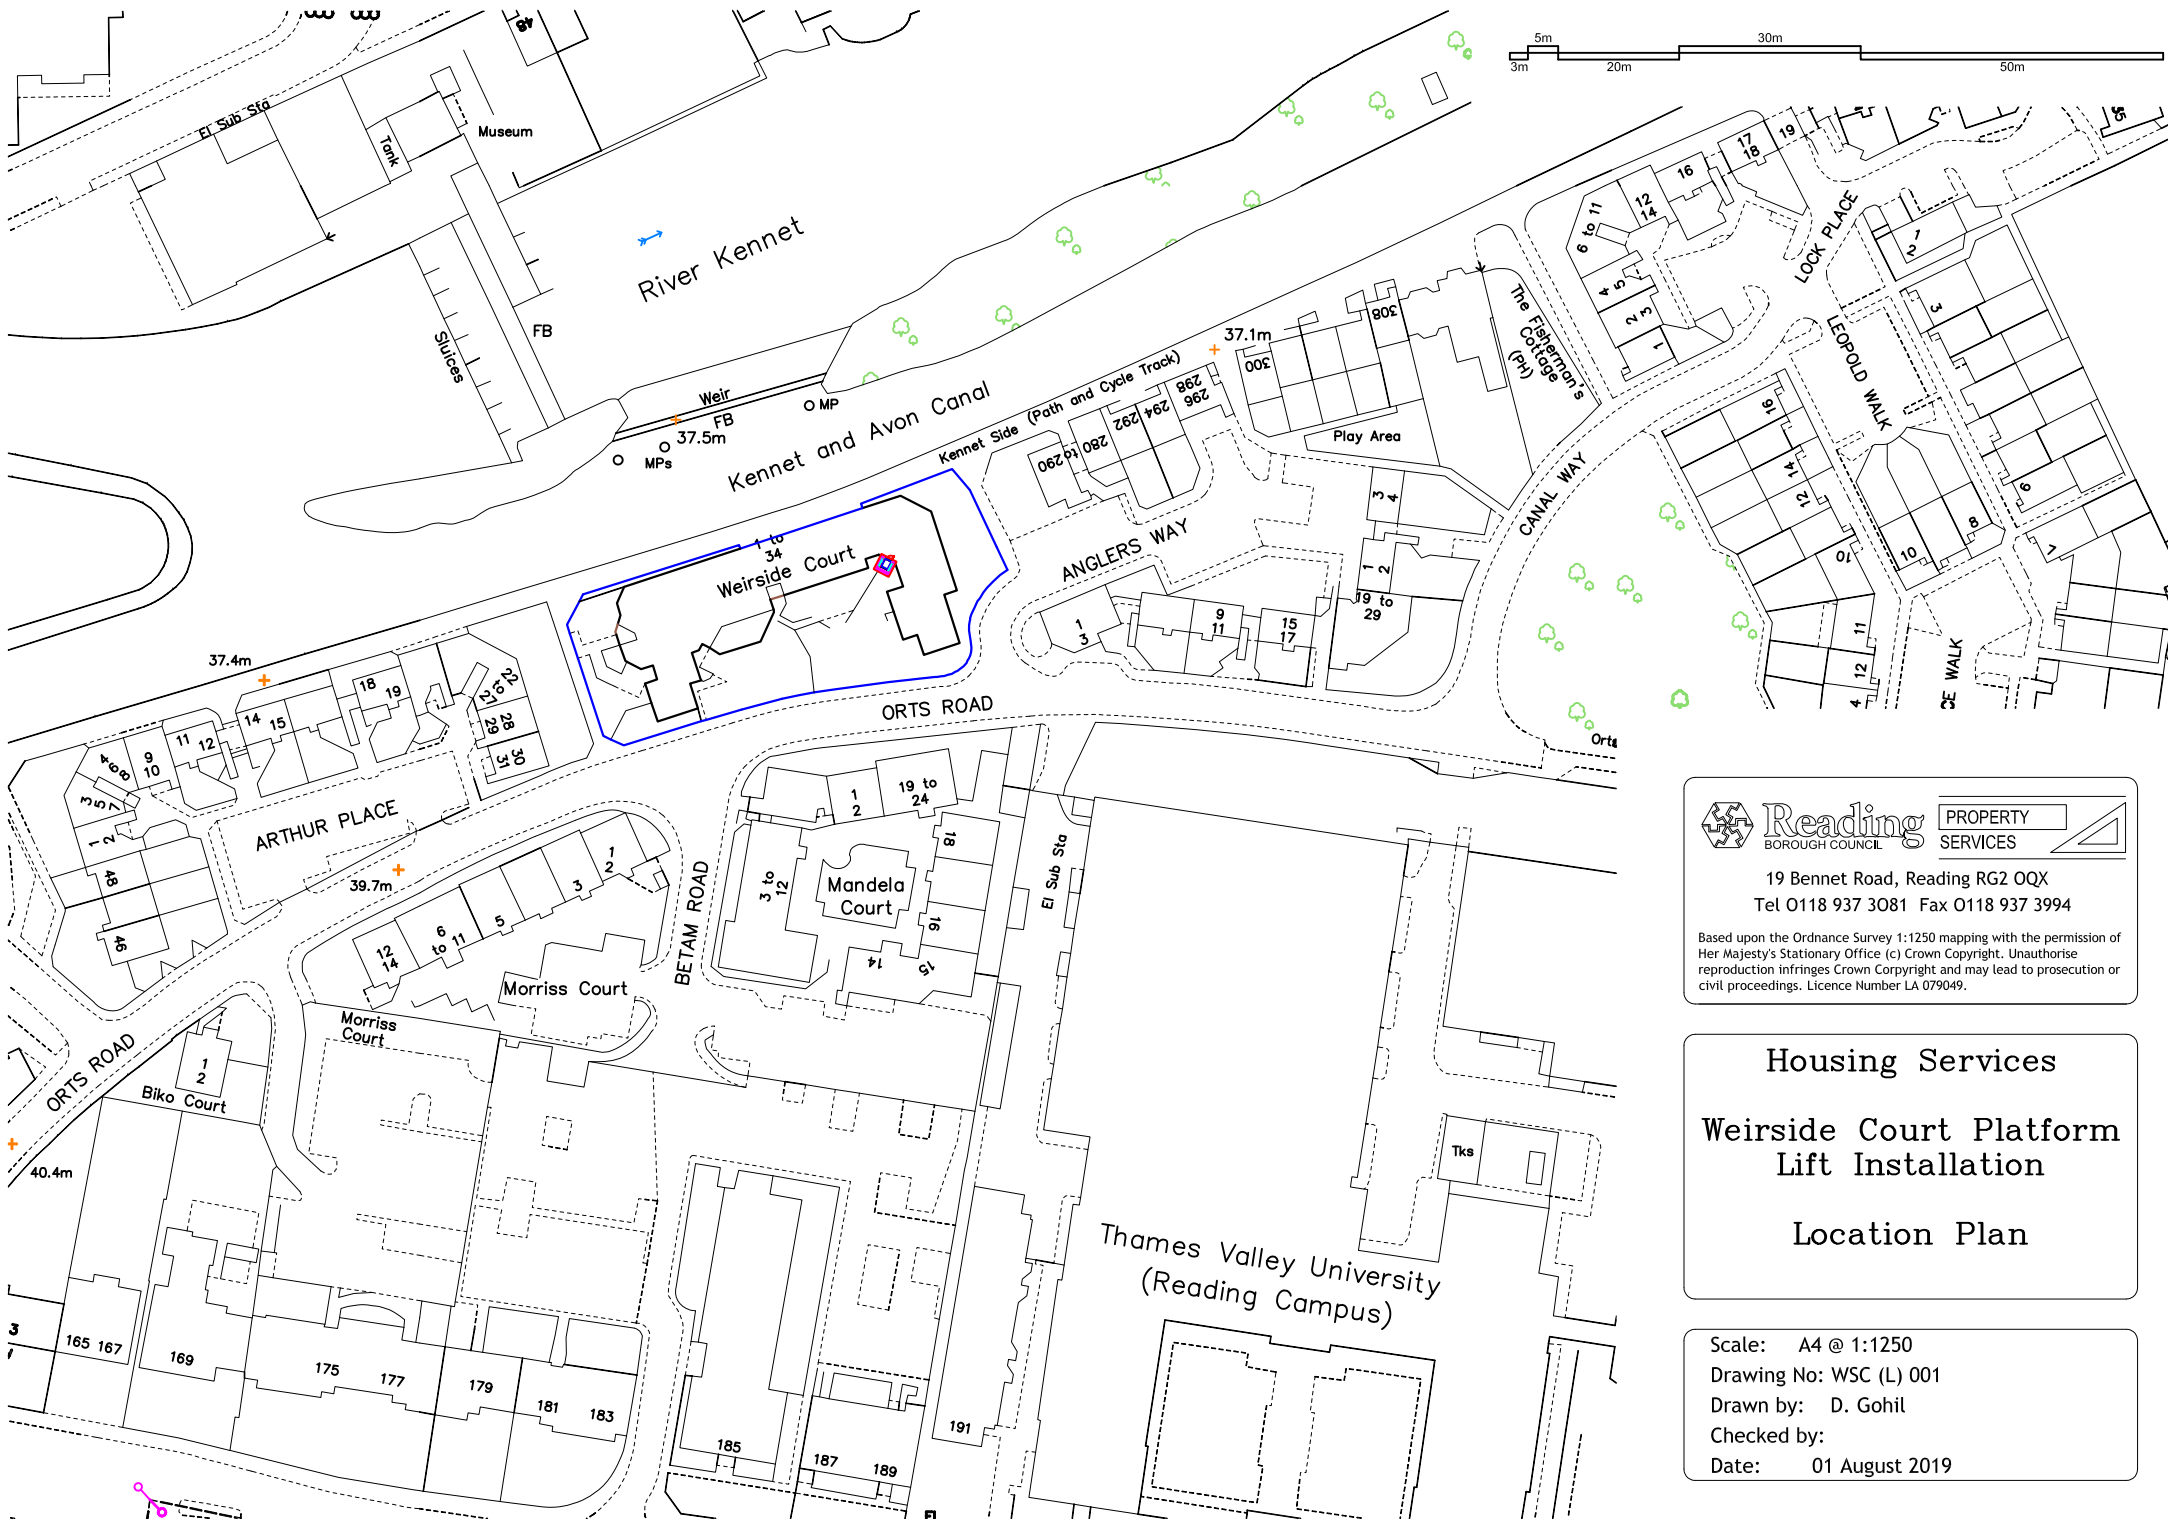

Reading
BOROUGH COUNCIL

PROPERTY
SERVICES

19 Bennet Road, Reading RG2 0QX
Tel 0118 937 3081 Fax 0118 937 3994

Based upon the Ordnance Survey 1:1250 mapping with the permission of Her Majesty's Stationary Office (c) Crown Copyright. Unauthorised reproduction infringes Crown Copyright and may lead to prosecution or civil proceedings. Licence Number LA 079049.

Housing Services

Weirside Court Platform Lift Installation

Location Plan

Scale: A4 @ 1:1250

Drawing No: WSC (L) 001

Drawn by: D. Gohil

Checked by:

Date: 01 August 2019